

An architectural rendering of four townhome units, each with a gabled roof, dormer window, and a small balcony. The units are arranged in a row, separated by brick pillars. The rendering is in a light gray tone, overlaid on a background of a soft-focus landscape with trees and a clear sky. The text 'CHURCH STREET VILLAS' is prominently displayed in the center, with 'FFE CONSTRUCTION PACKAGE: MODEL UNITS' below it.

CHURCH STREET VILLAS
FFE CONSTRUCTION PACKAGE: MODEL UNITS

Boulding Corp


Greensboro, NC

March 21, 2025

FLOORPLANS


Unit B (Modern)

1st Floor

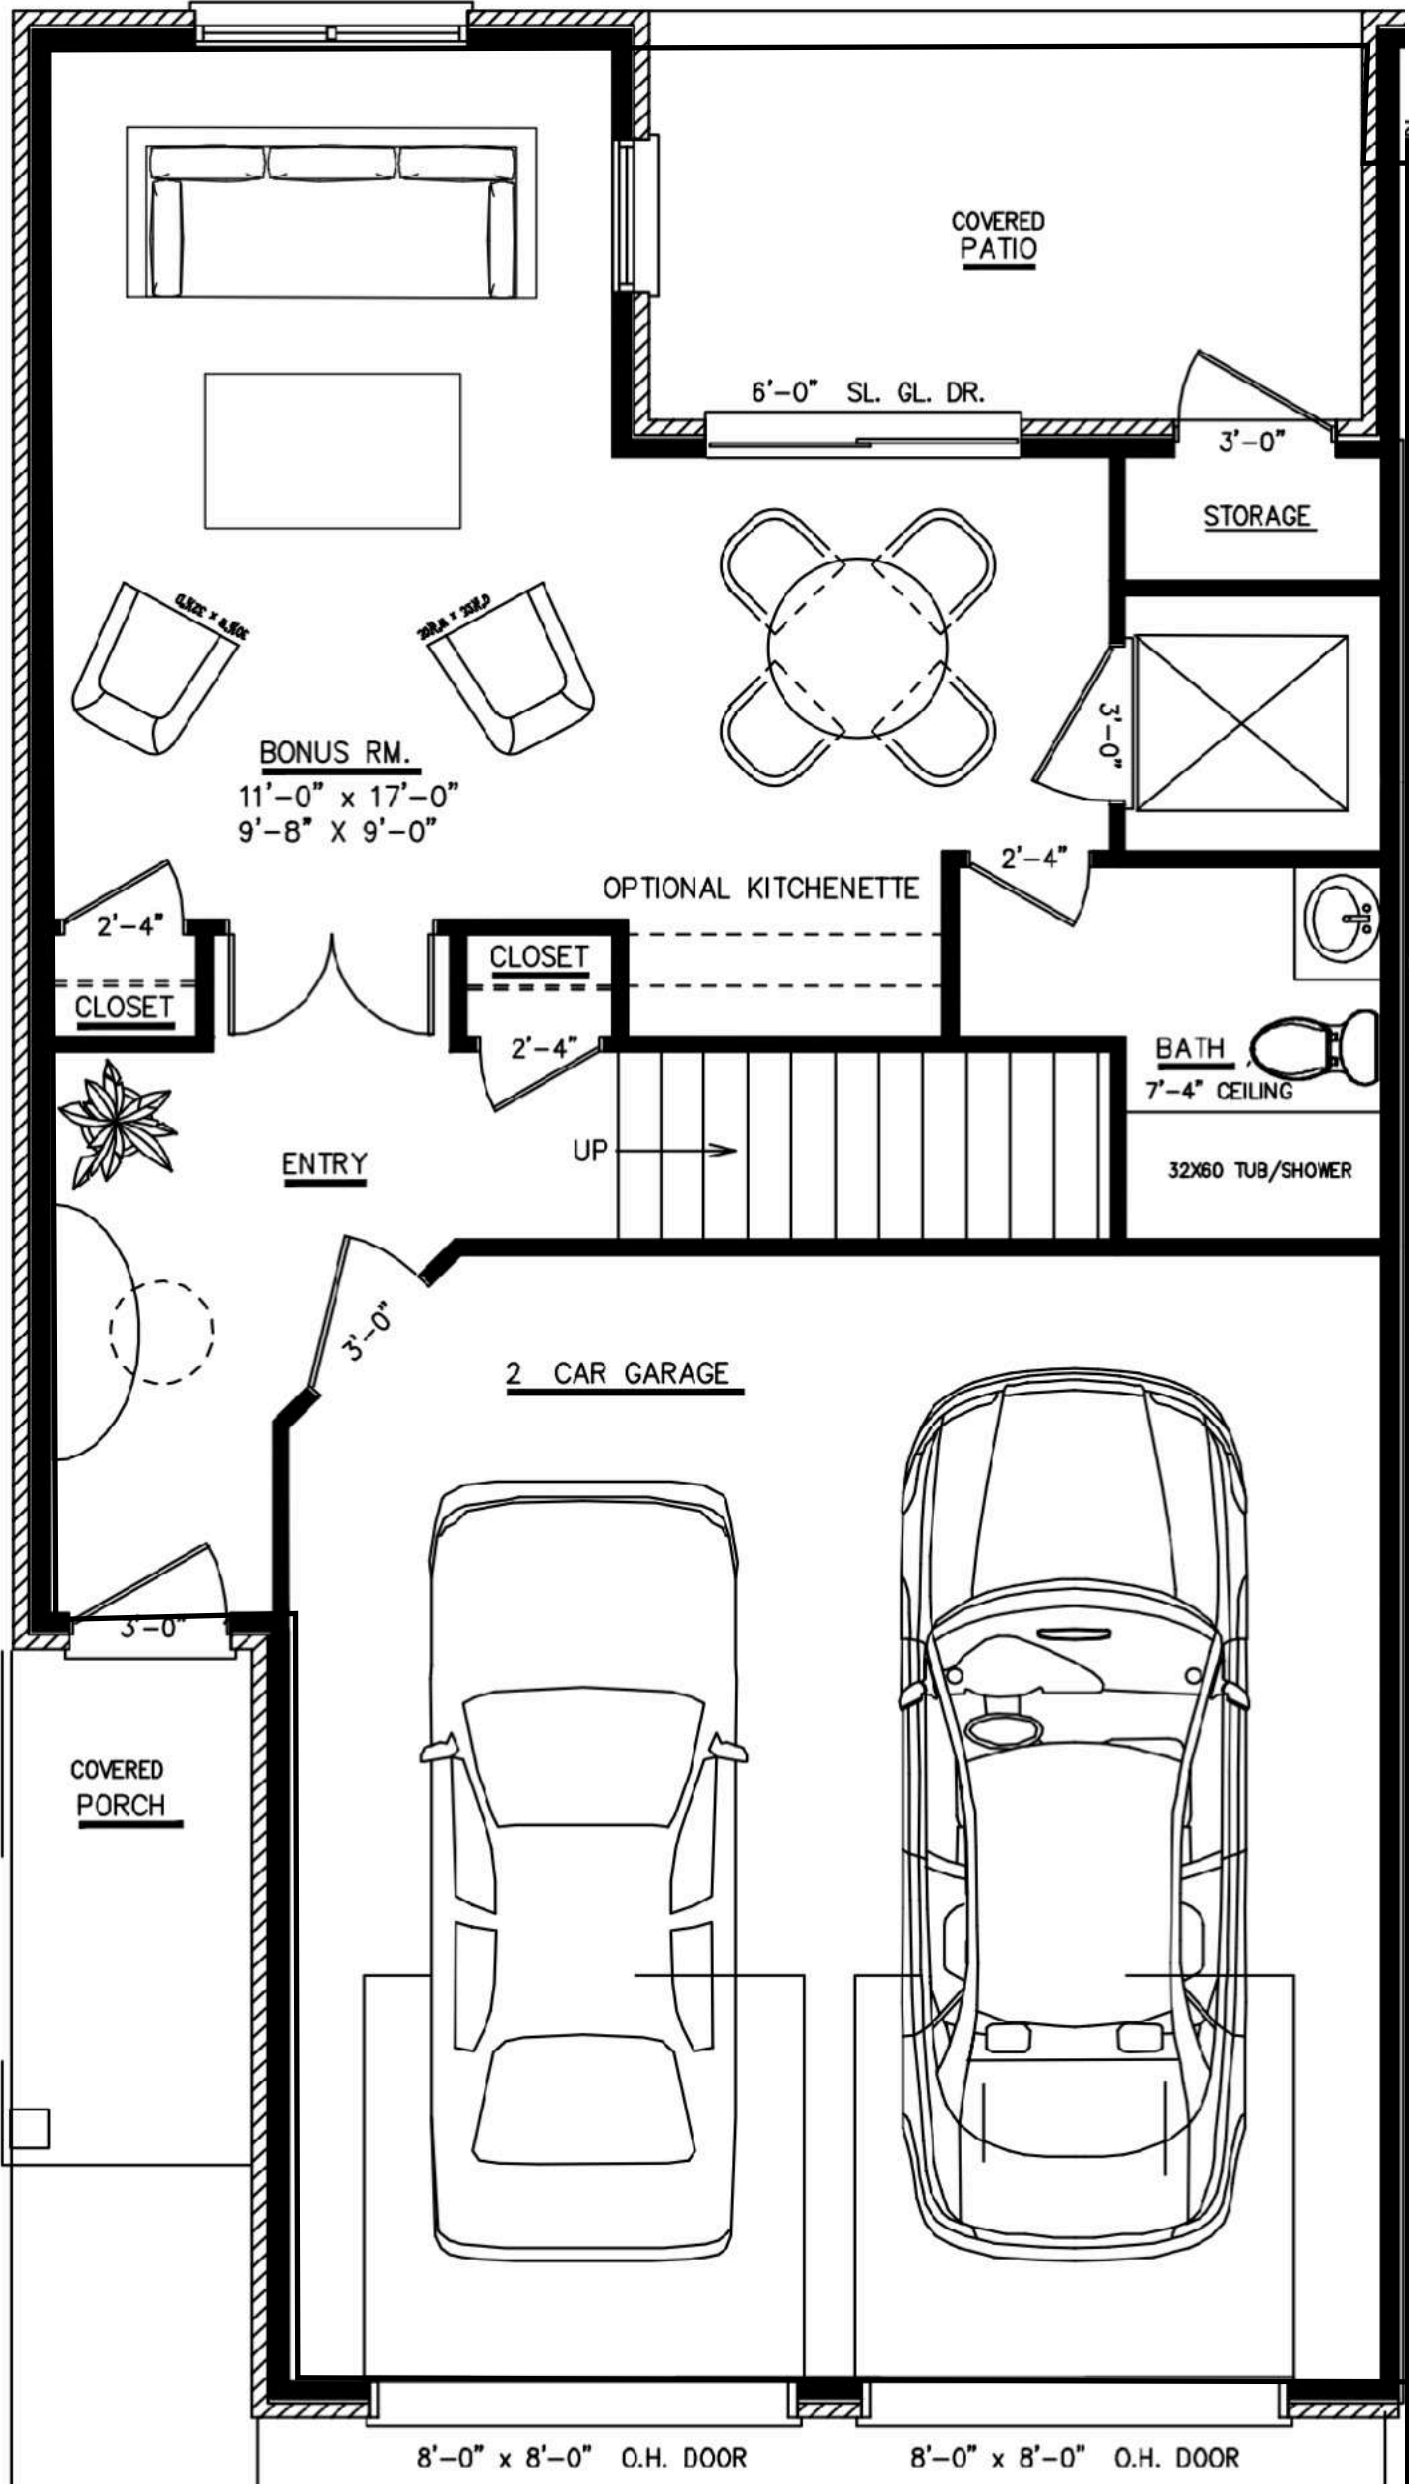

Unit A (Transitional)


1st Floor

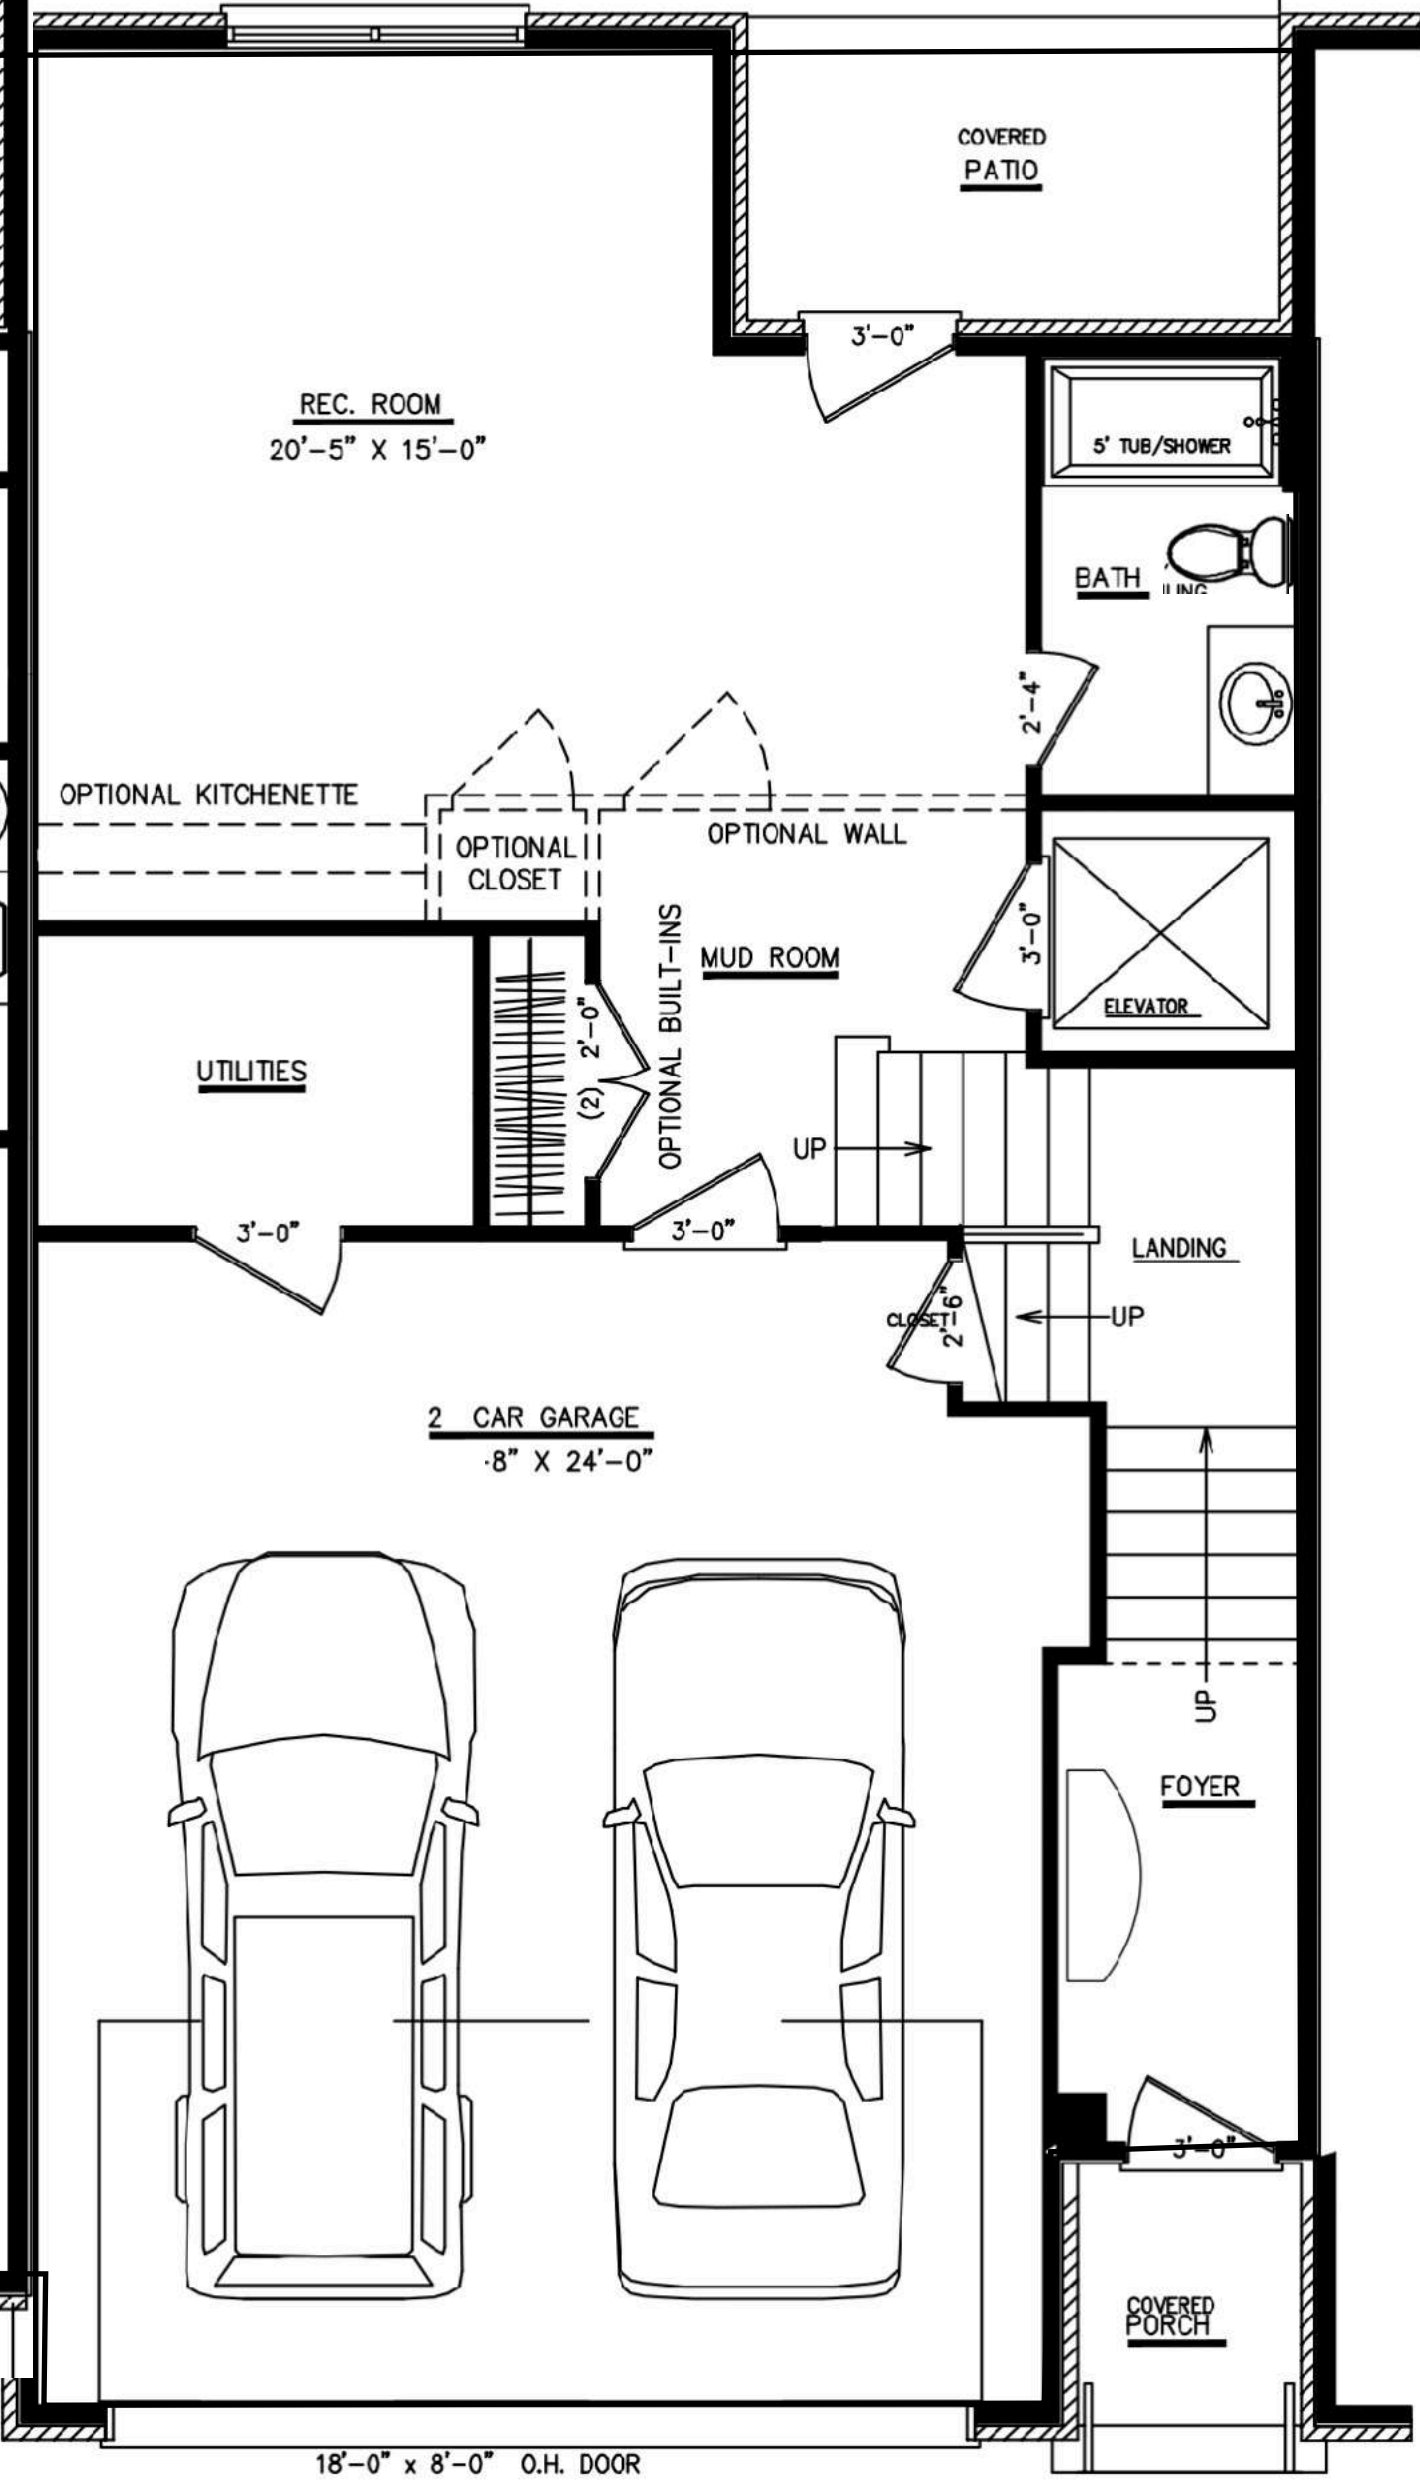

FLOORPLANS


Unit B (Modern)

2nd Floor

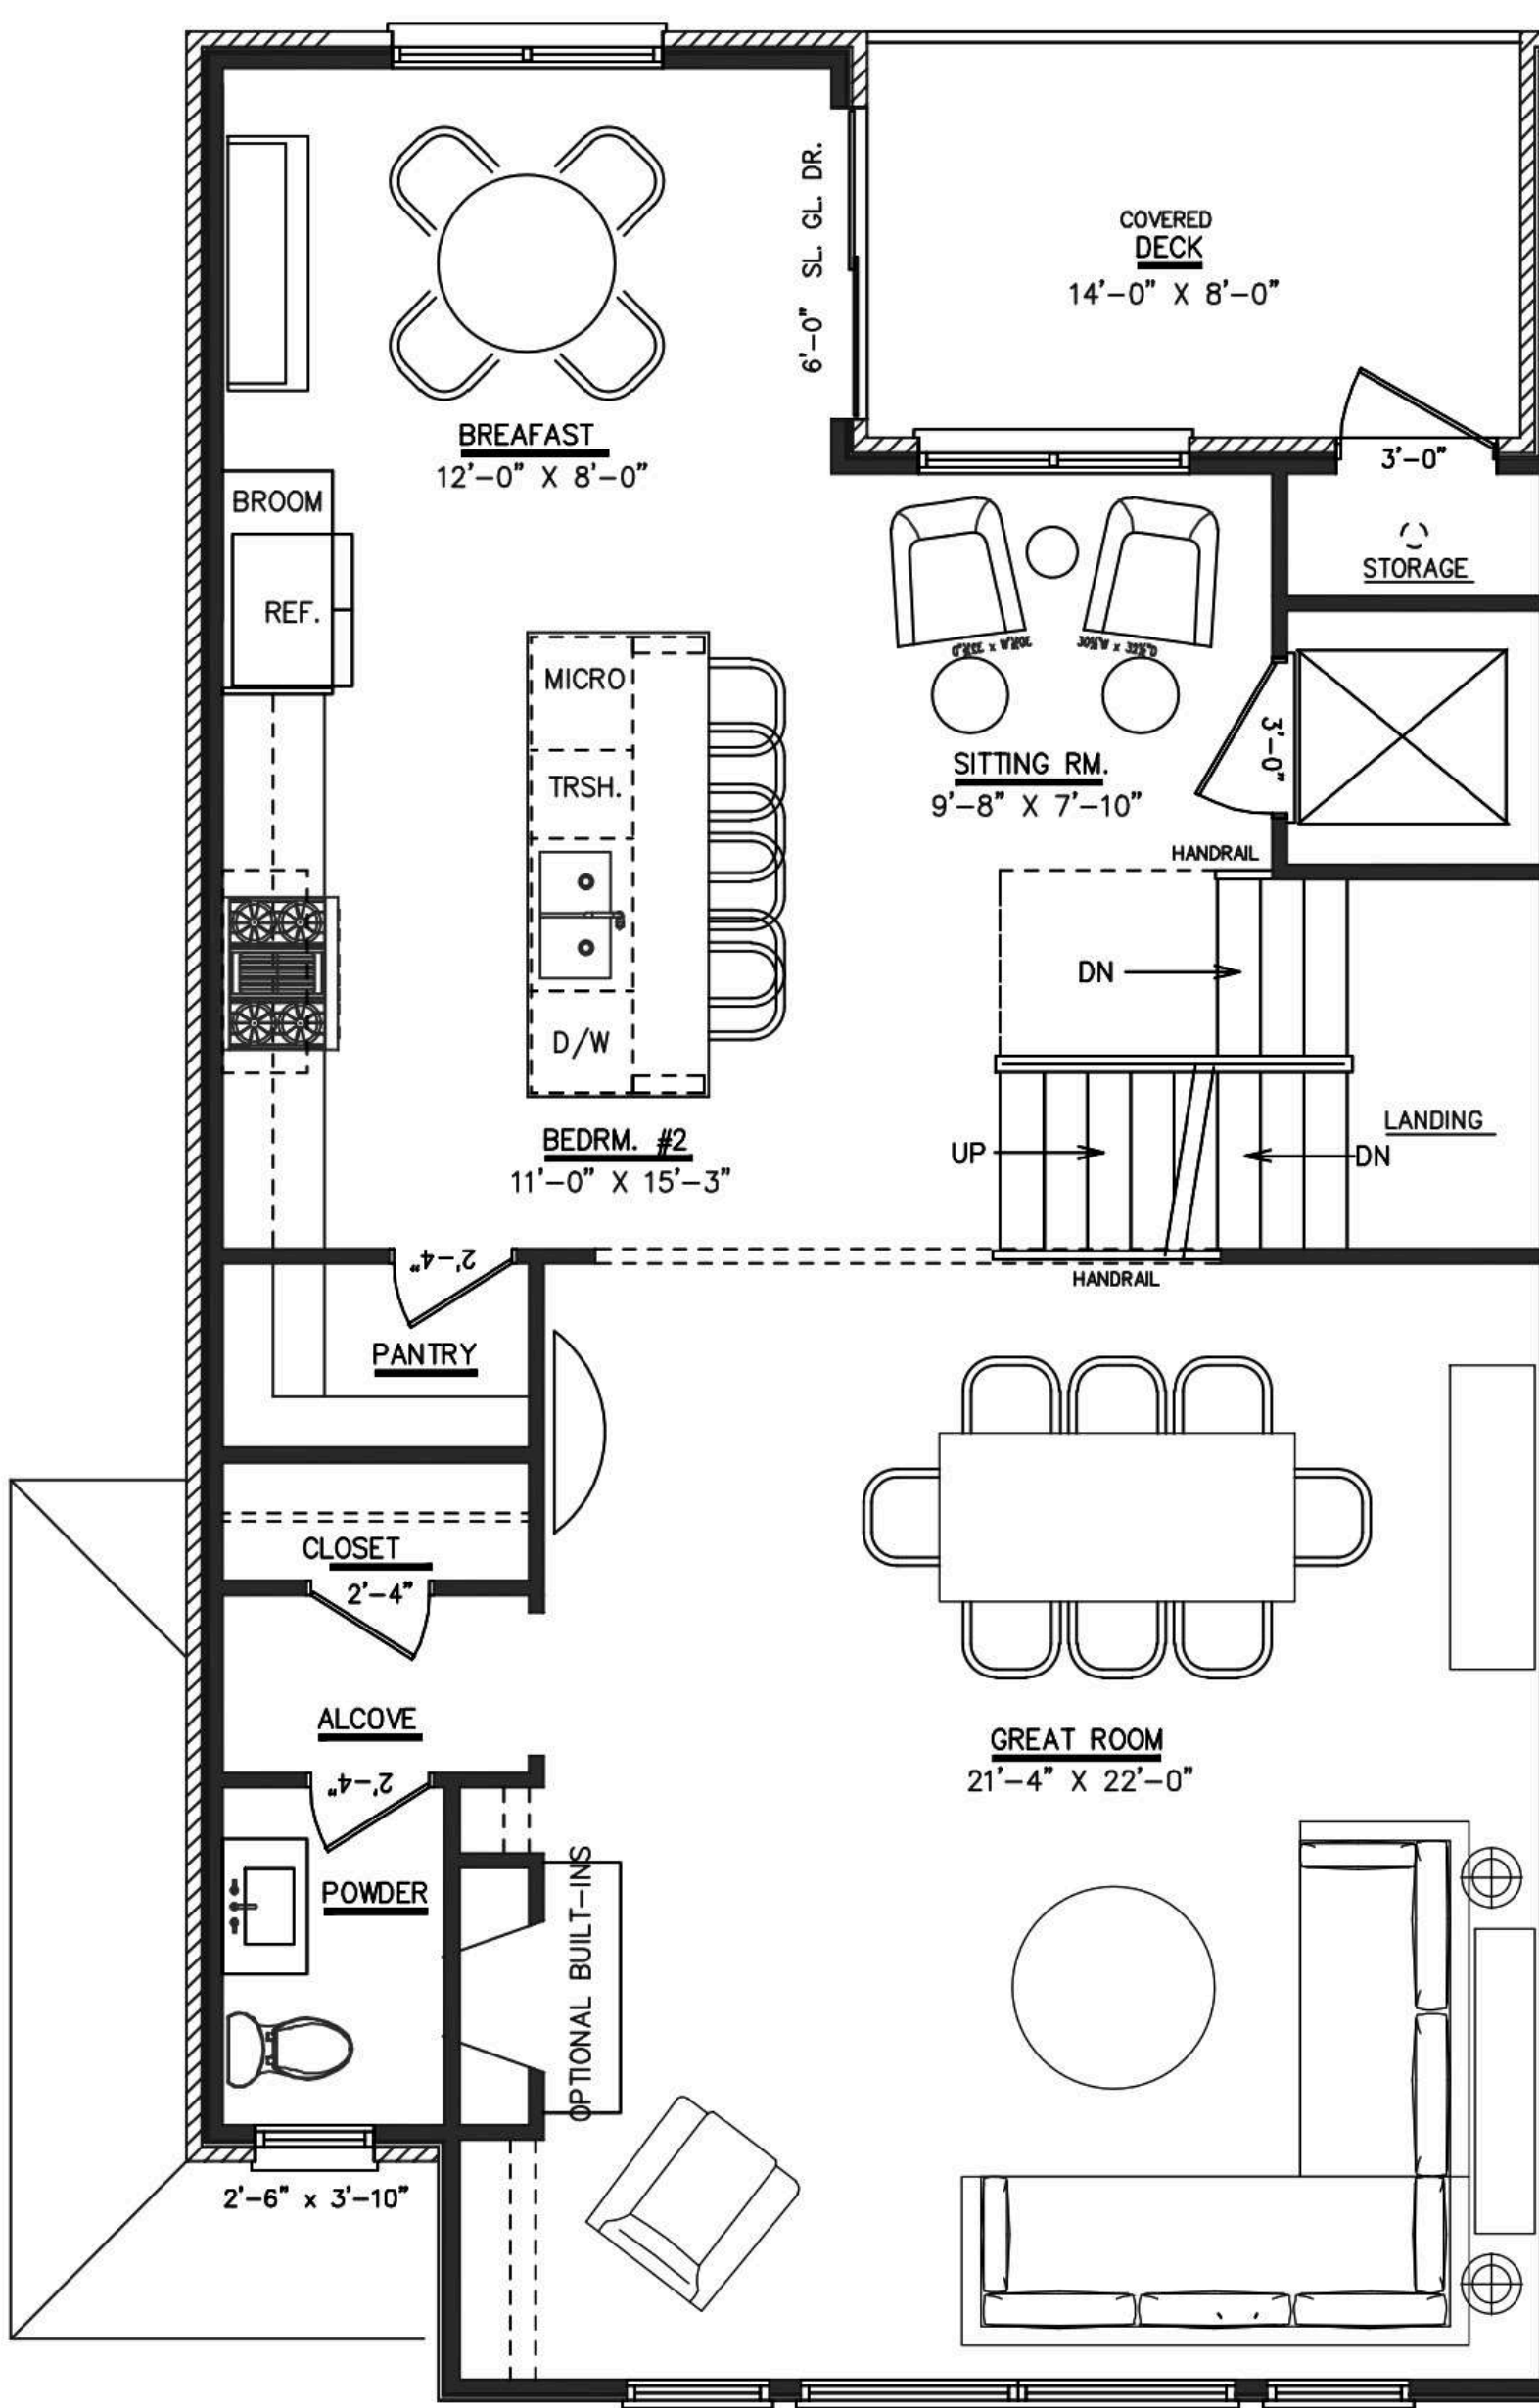

Unit A (Transitional)


2nd Floor

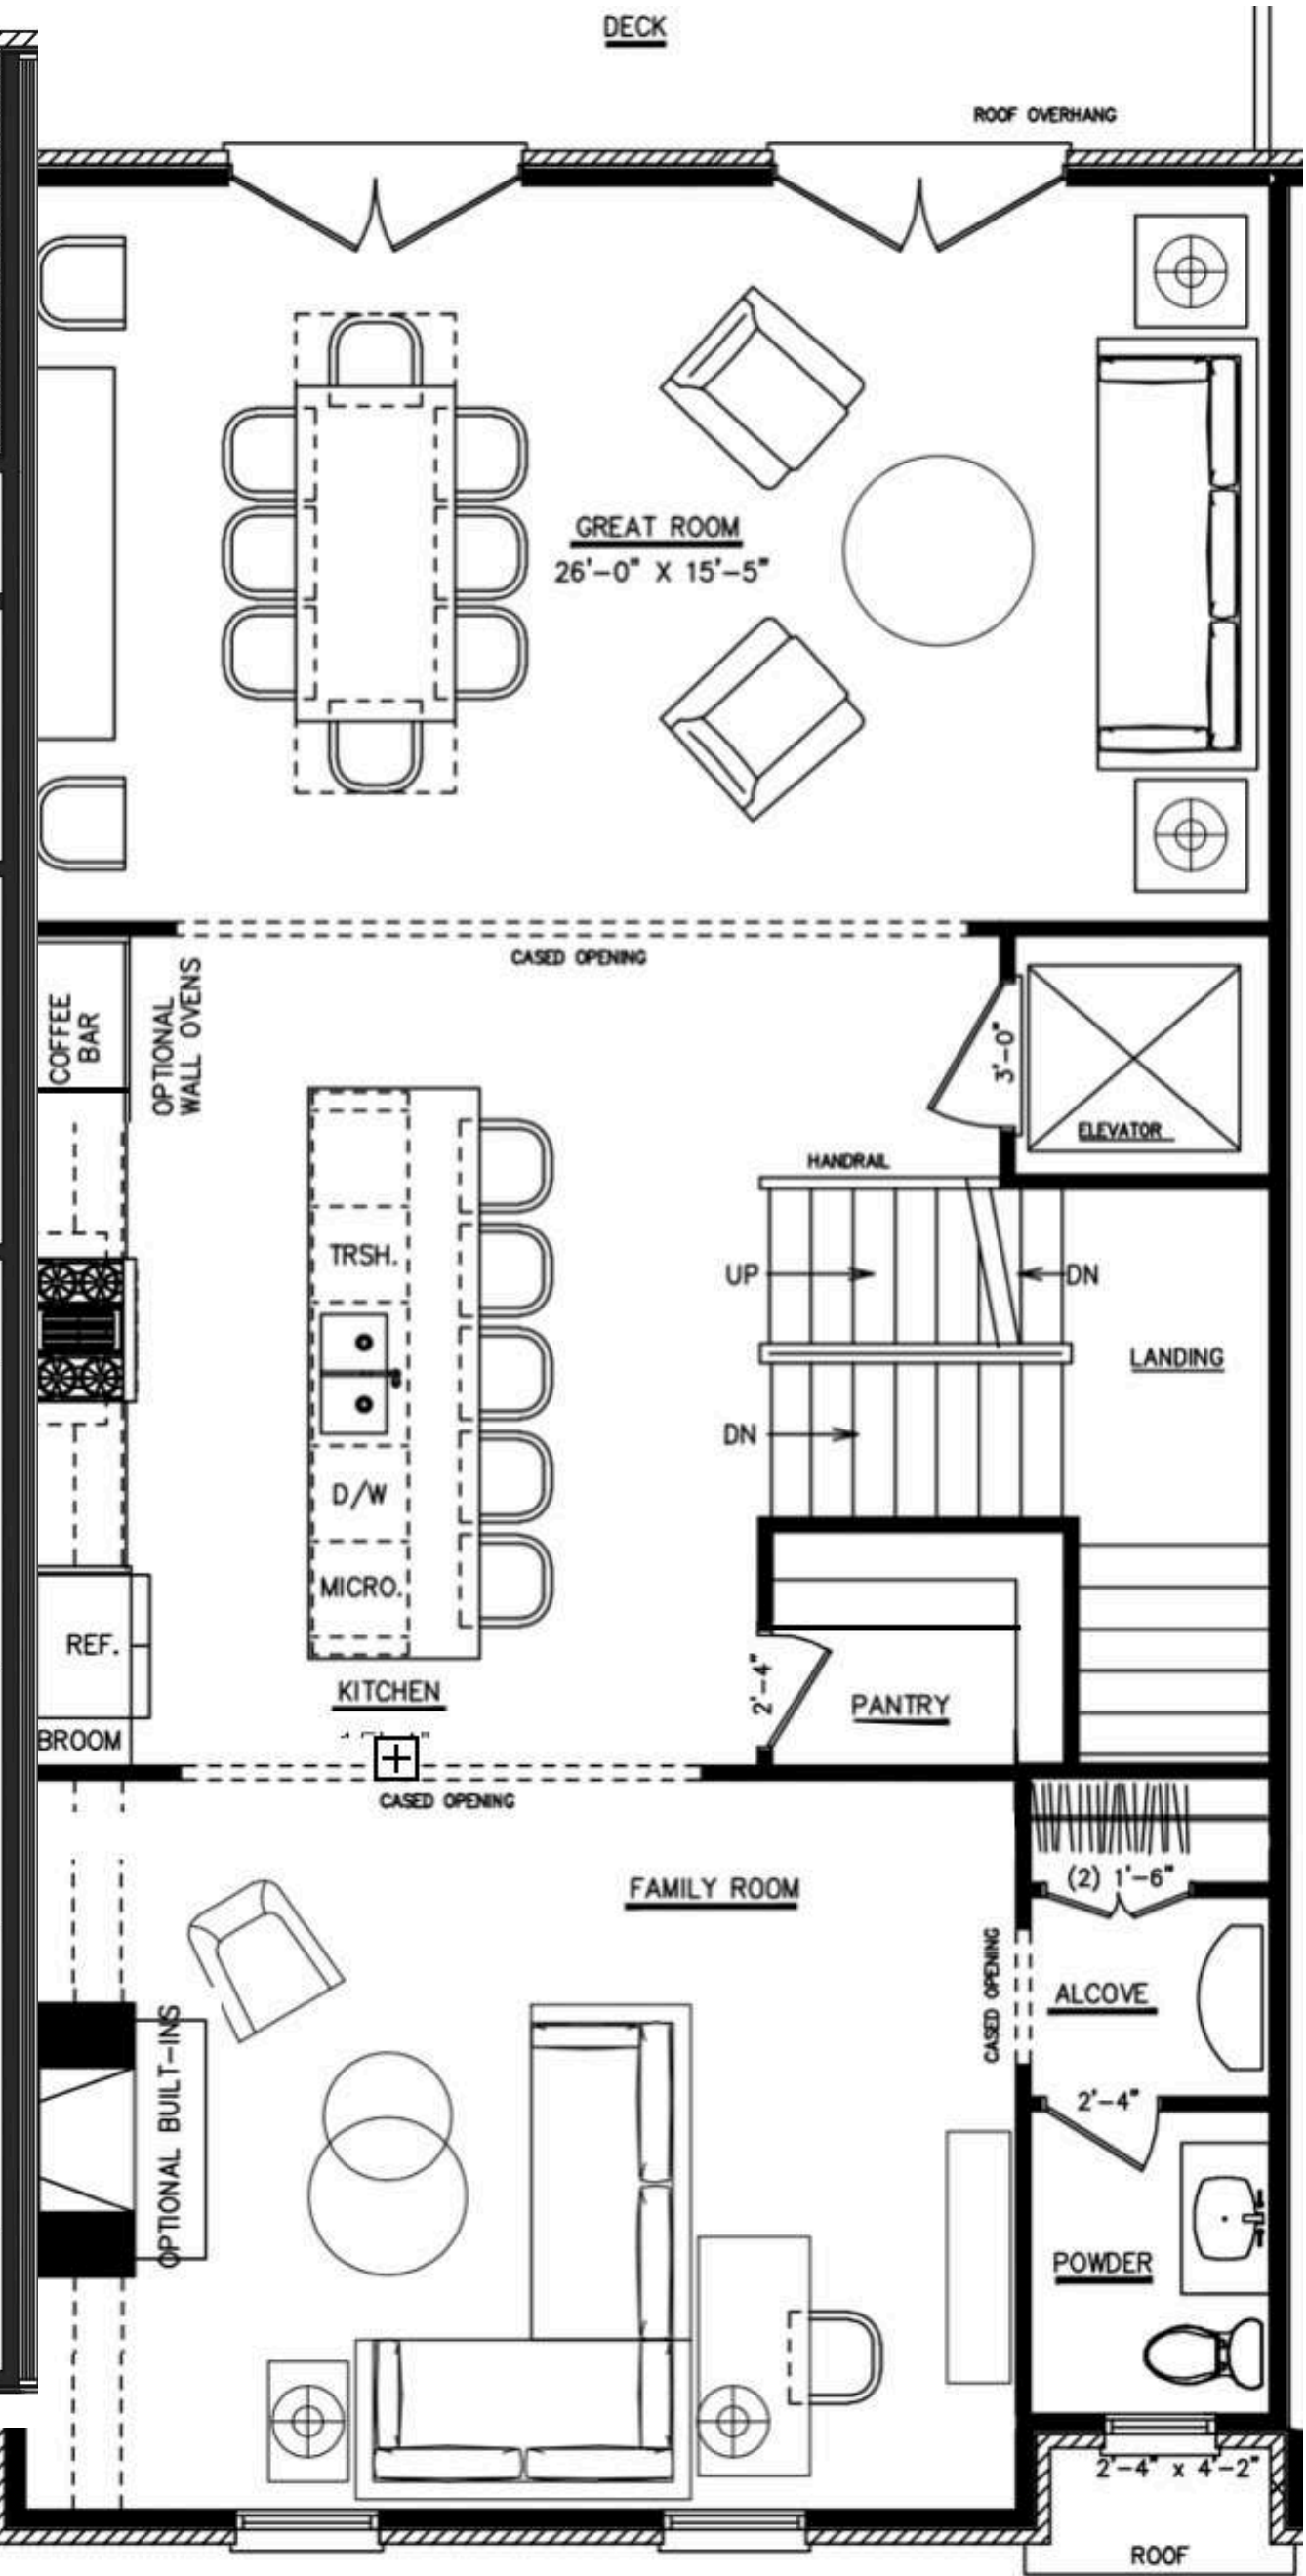

FLOORPLANS


Unit B (Modern)

3rd Floor

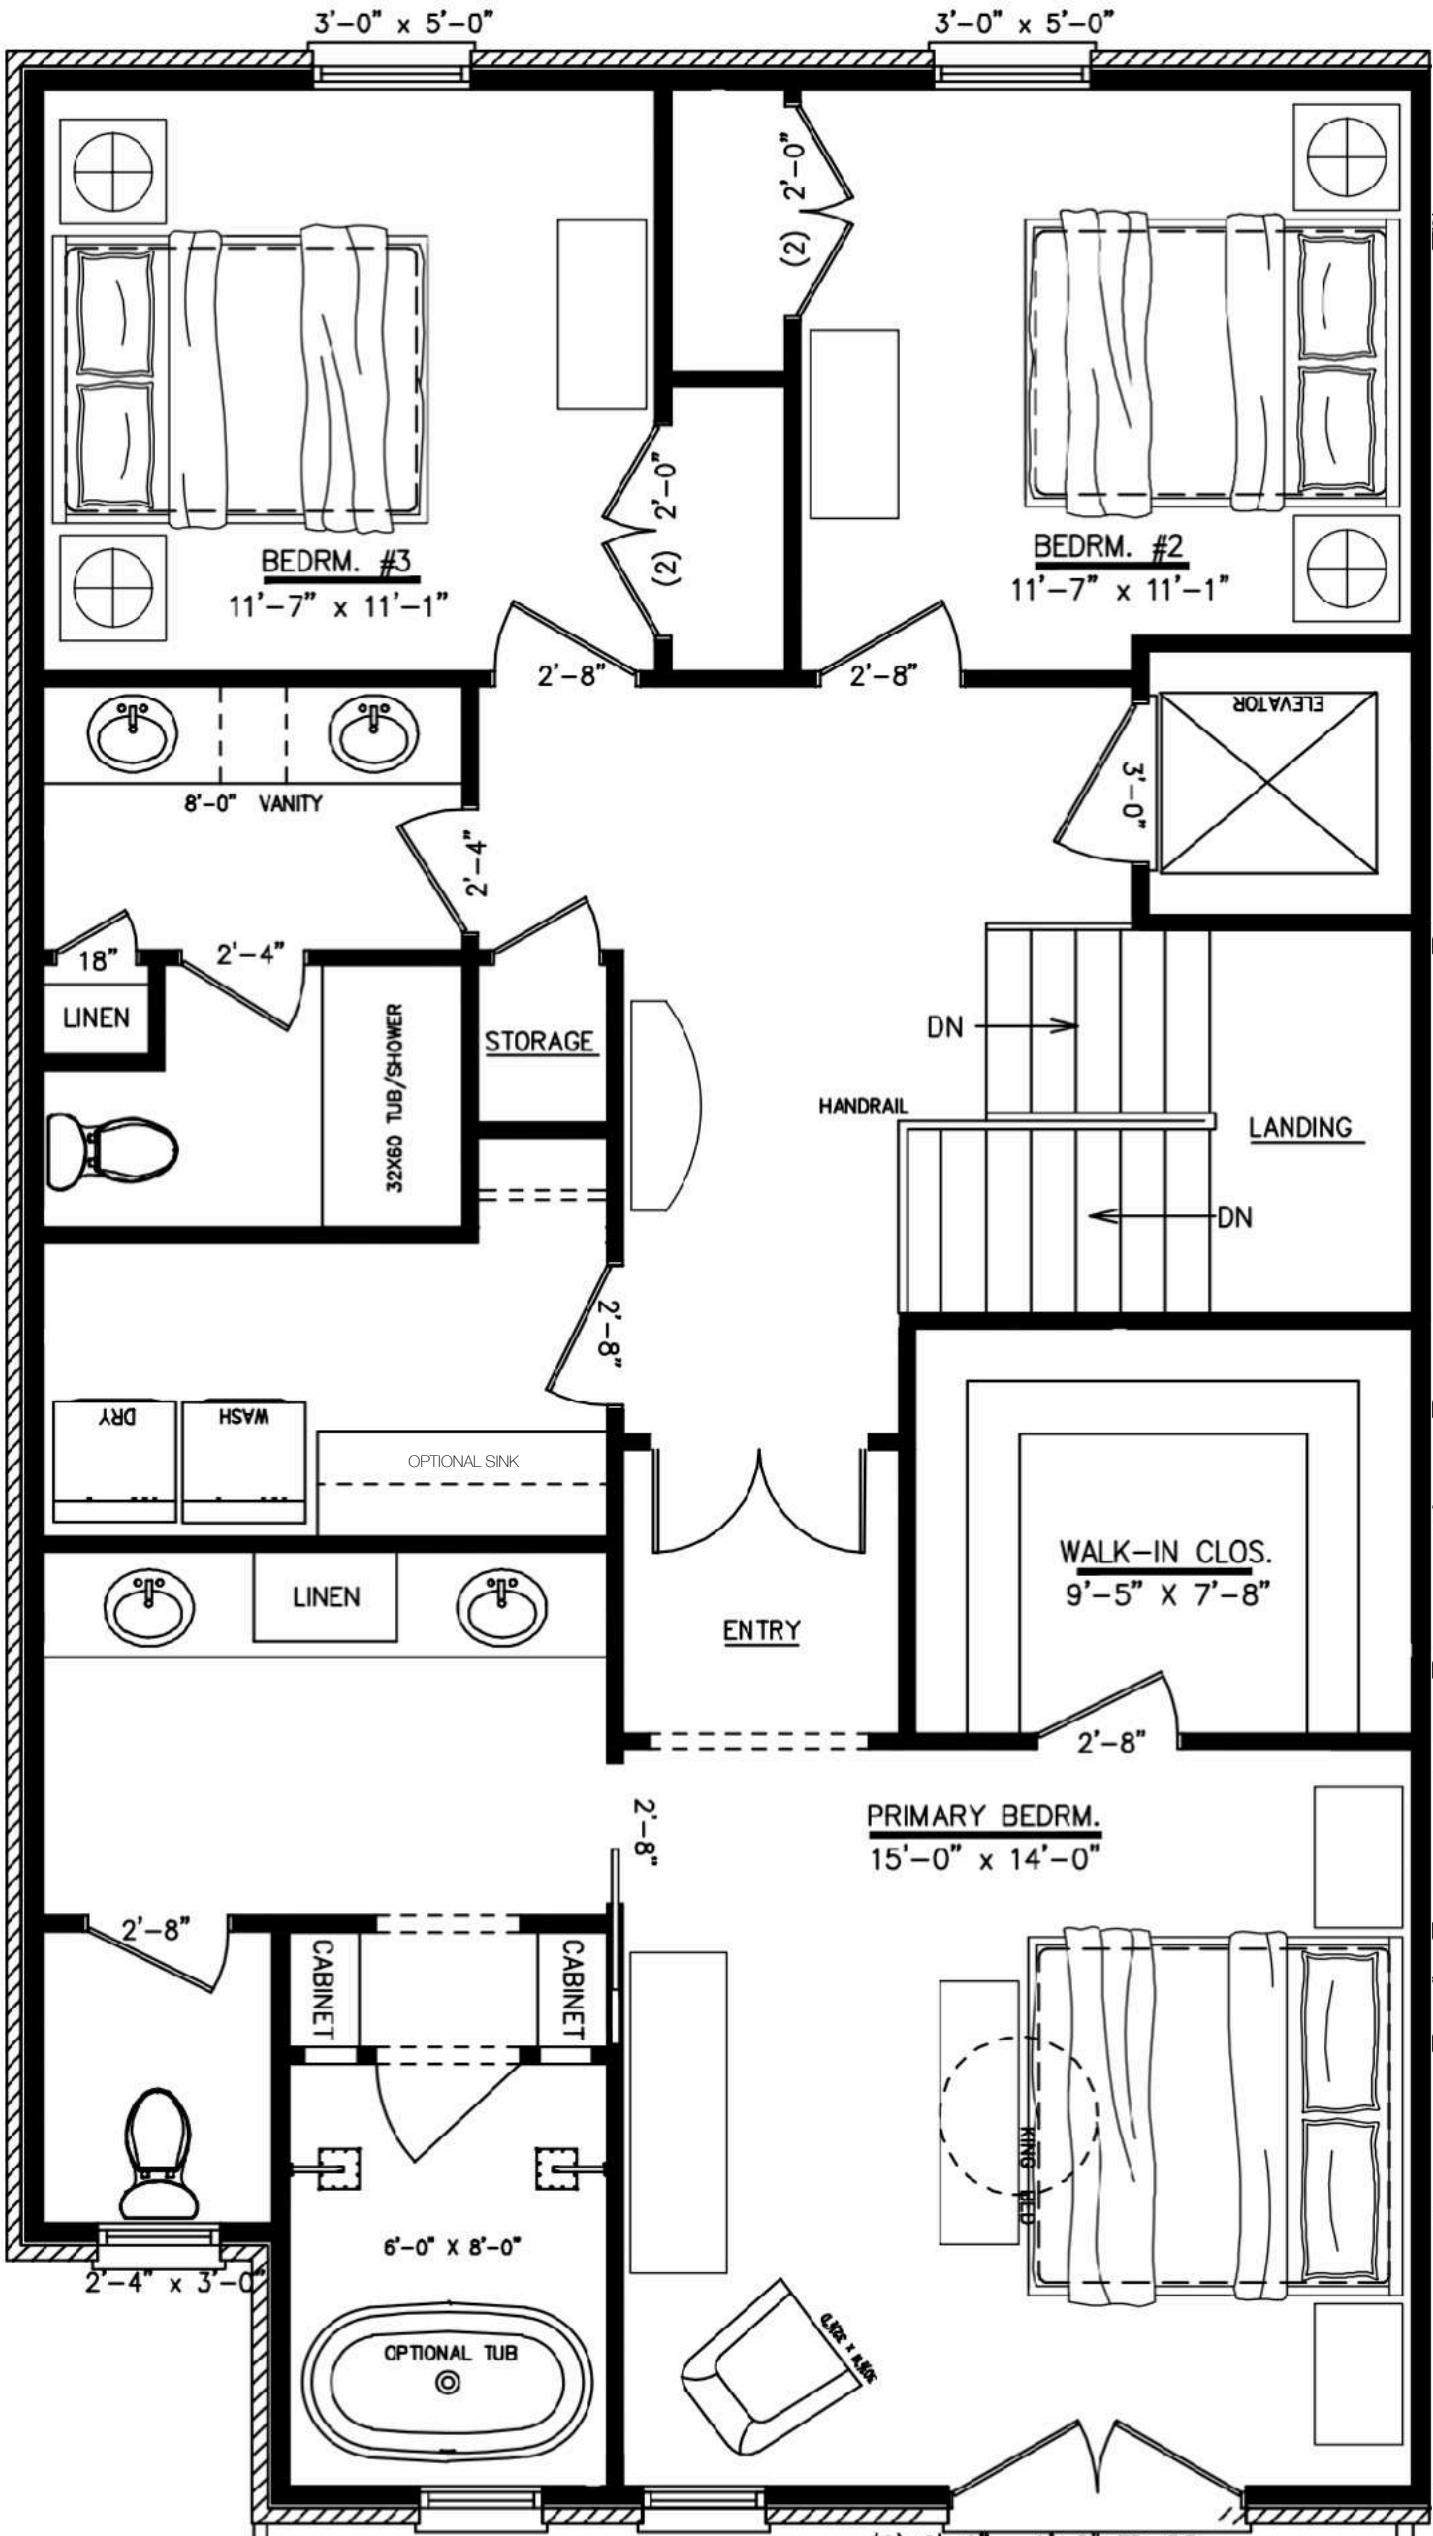

Unit A (Transitional)

3rd Floor

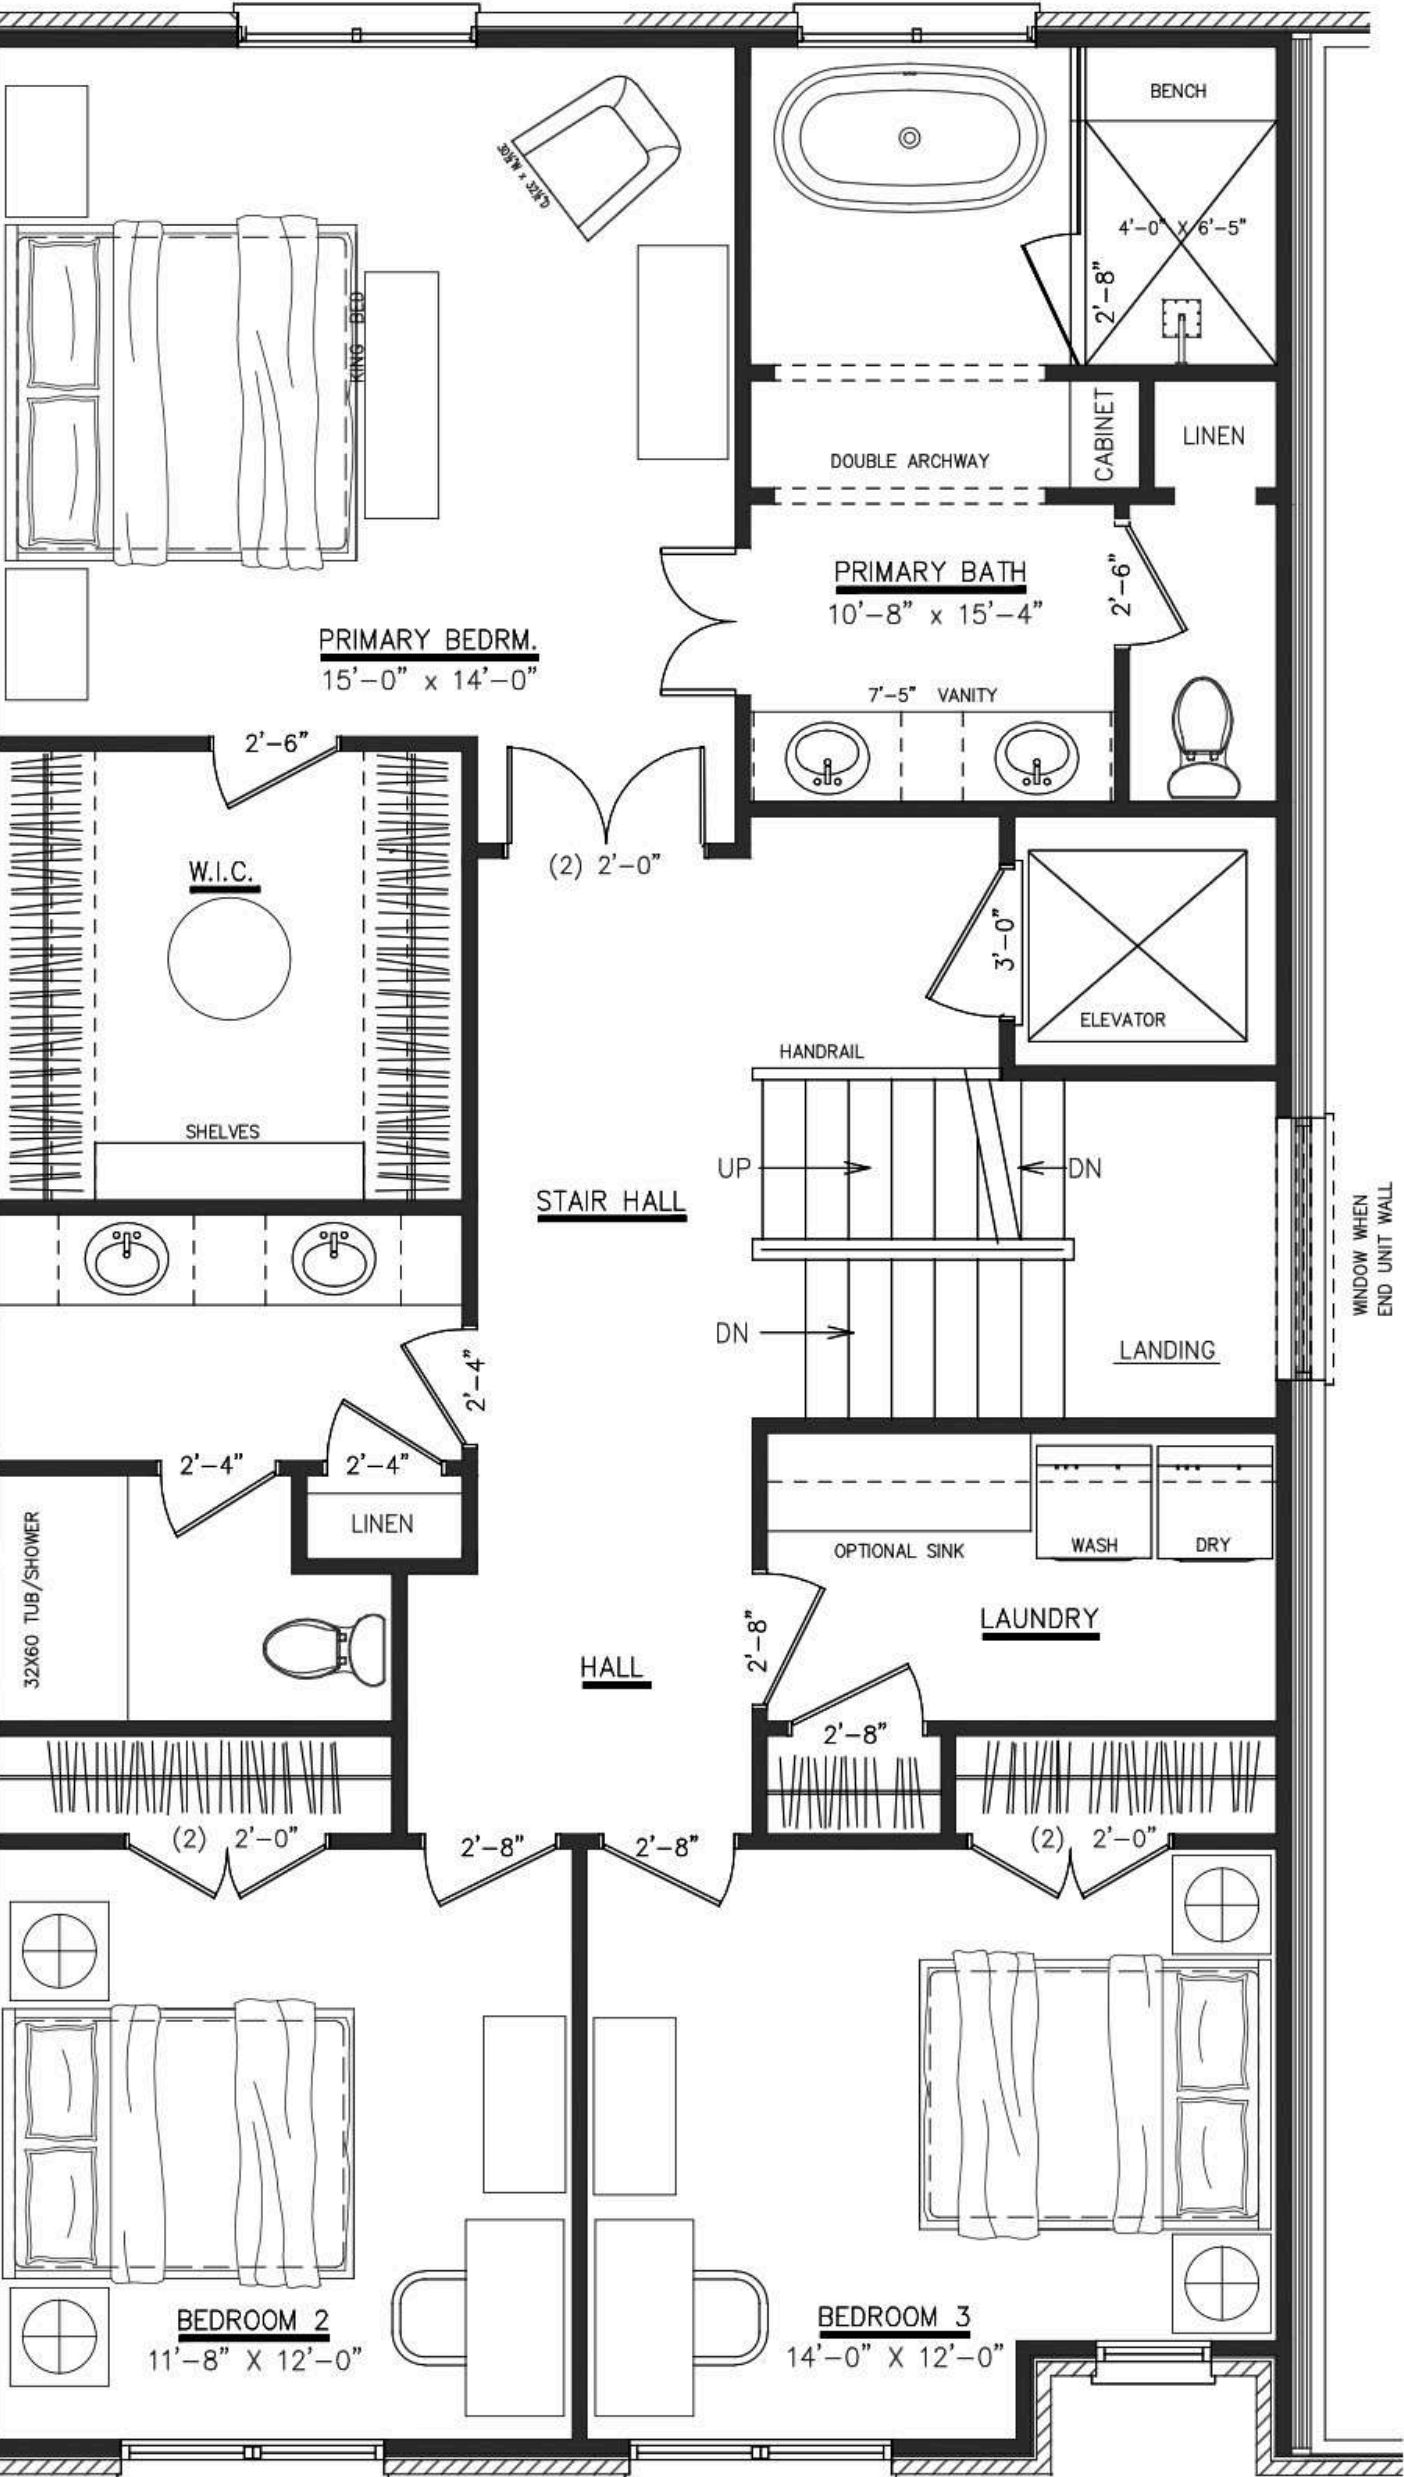

FLOORPLANS

Unit B (Modern)

4th Floor

Unit A (Transitional)


4th Floor

FLOORING FINISH PLAN


Unit A (Transitional)

- LVP
- HARDWOOD
- CARPET
- TILE


1st Floor

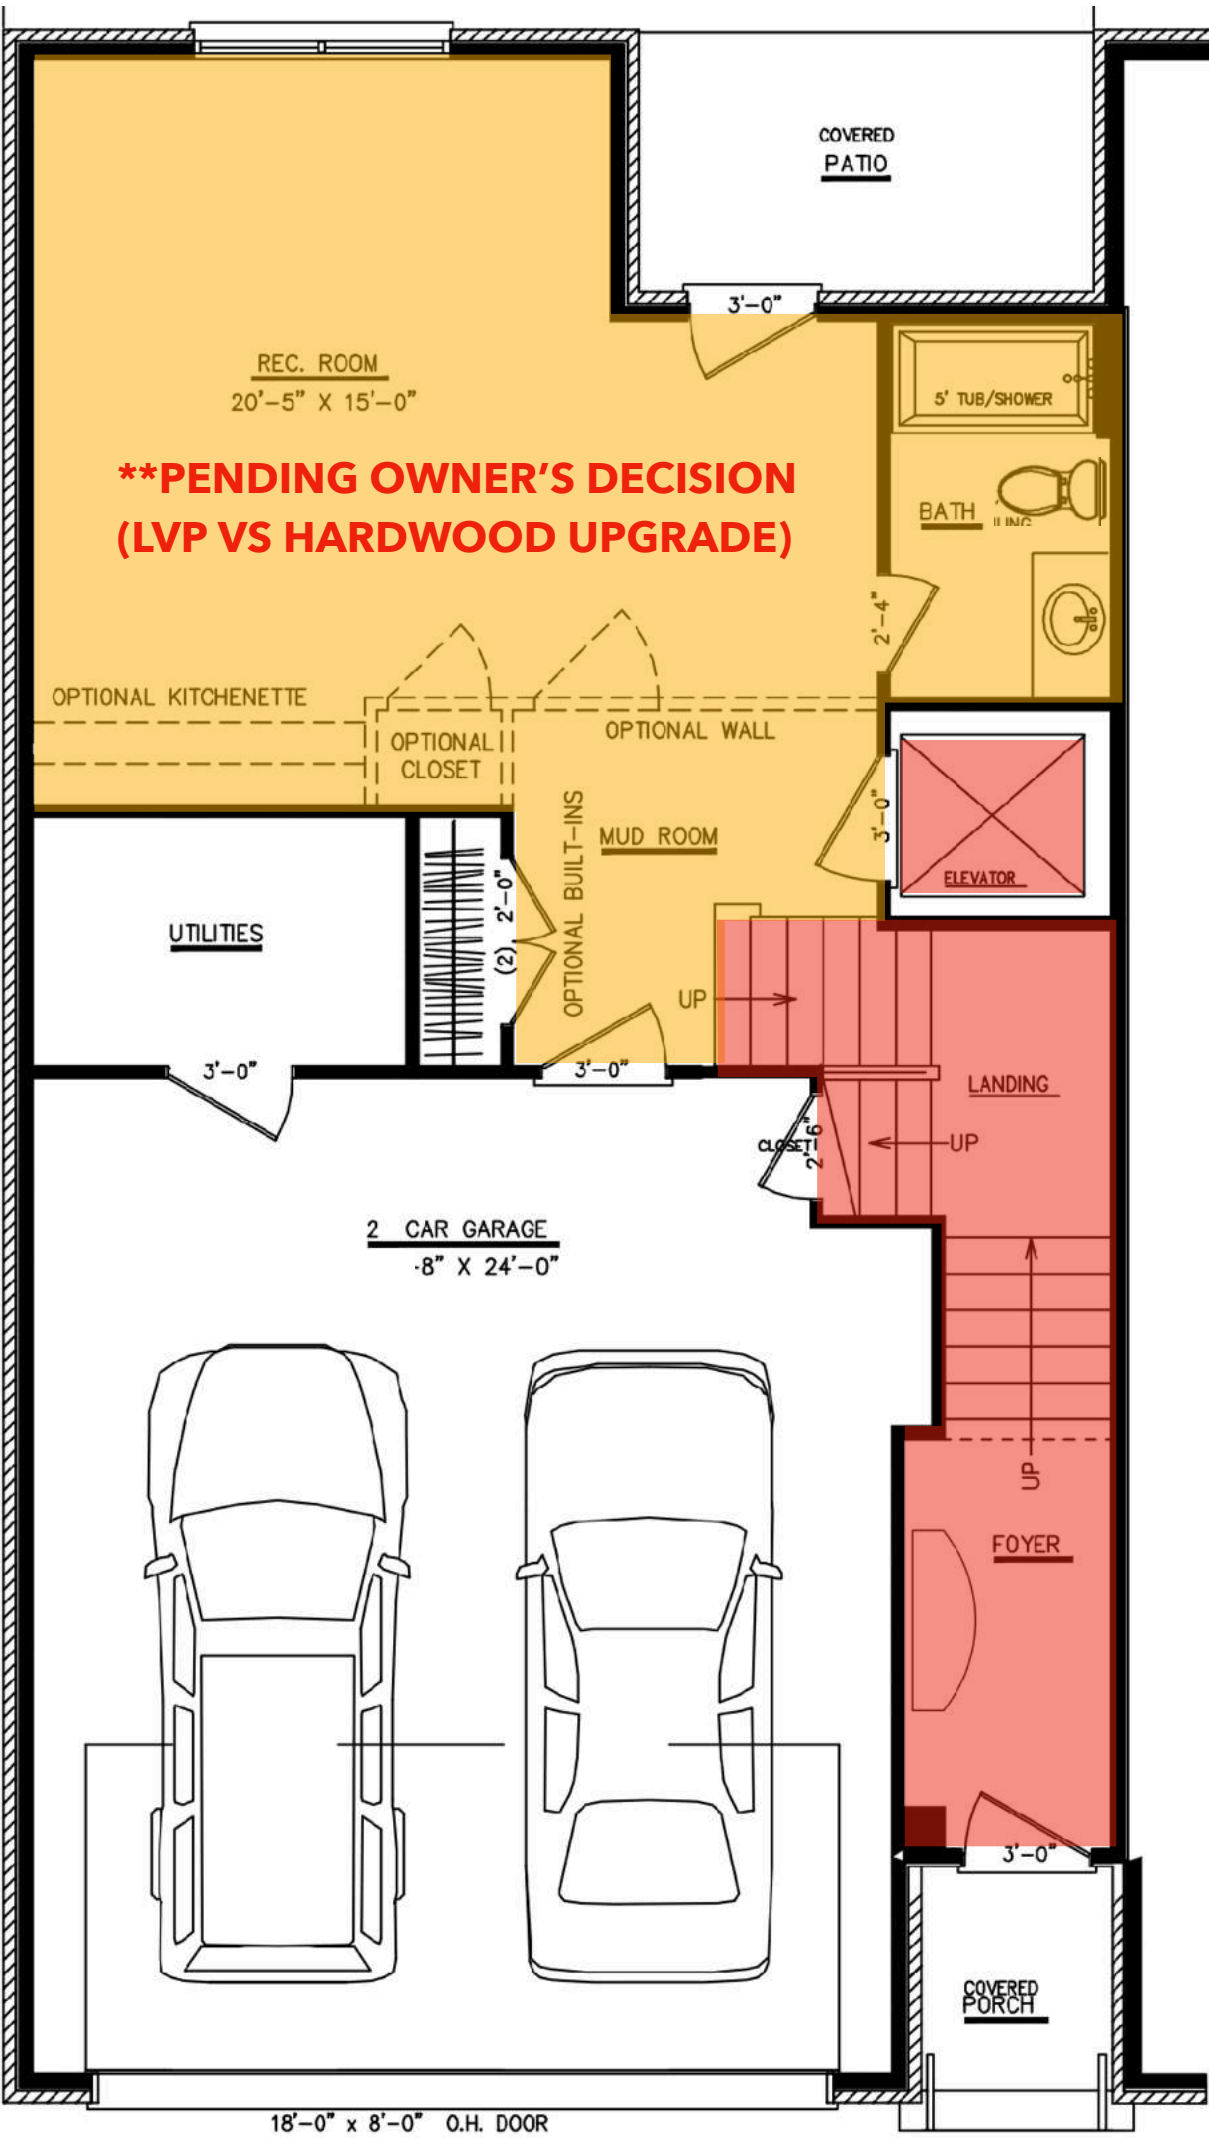

2nd Floor

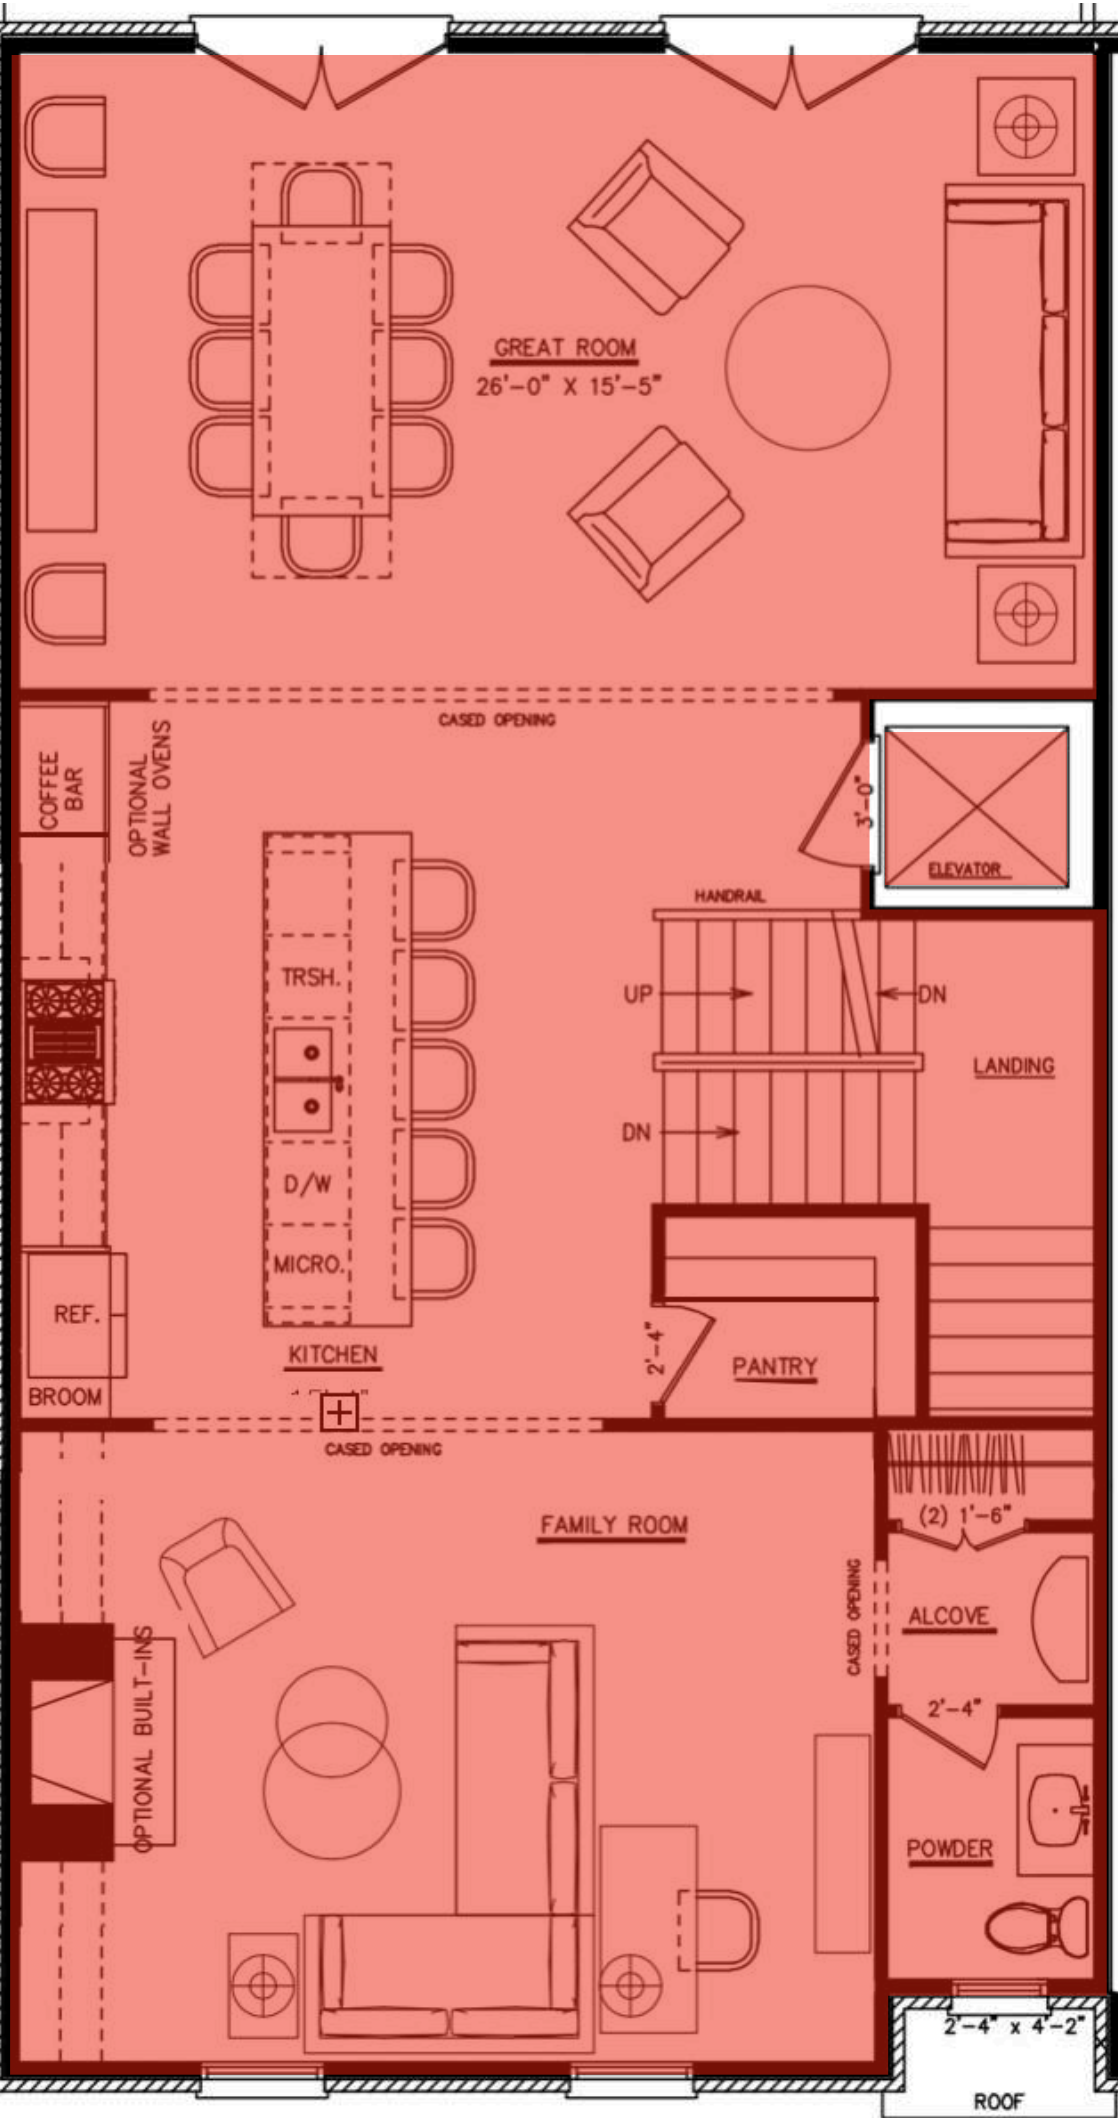

3rd Floor

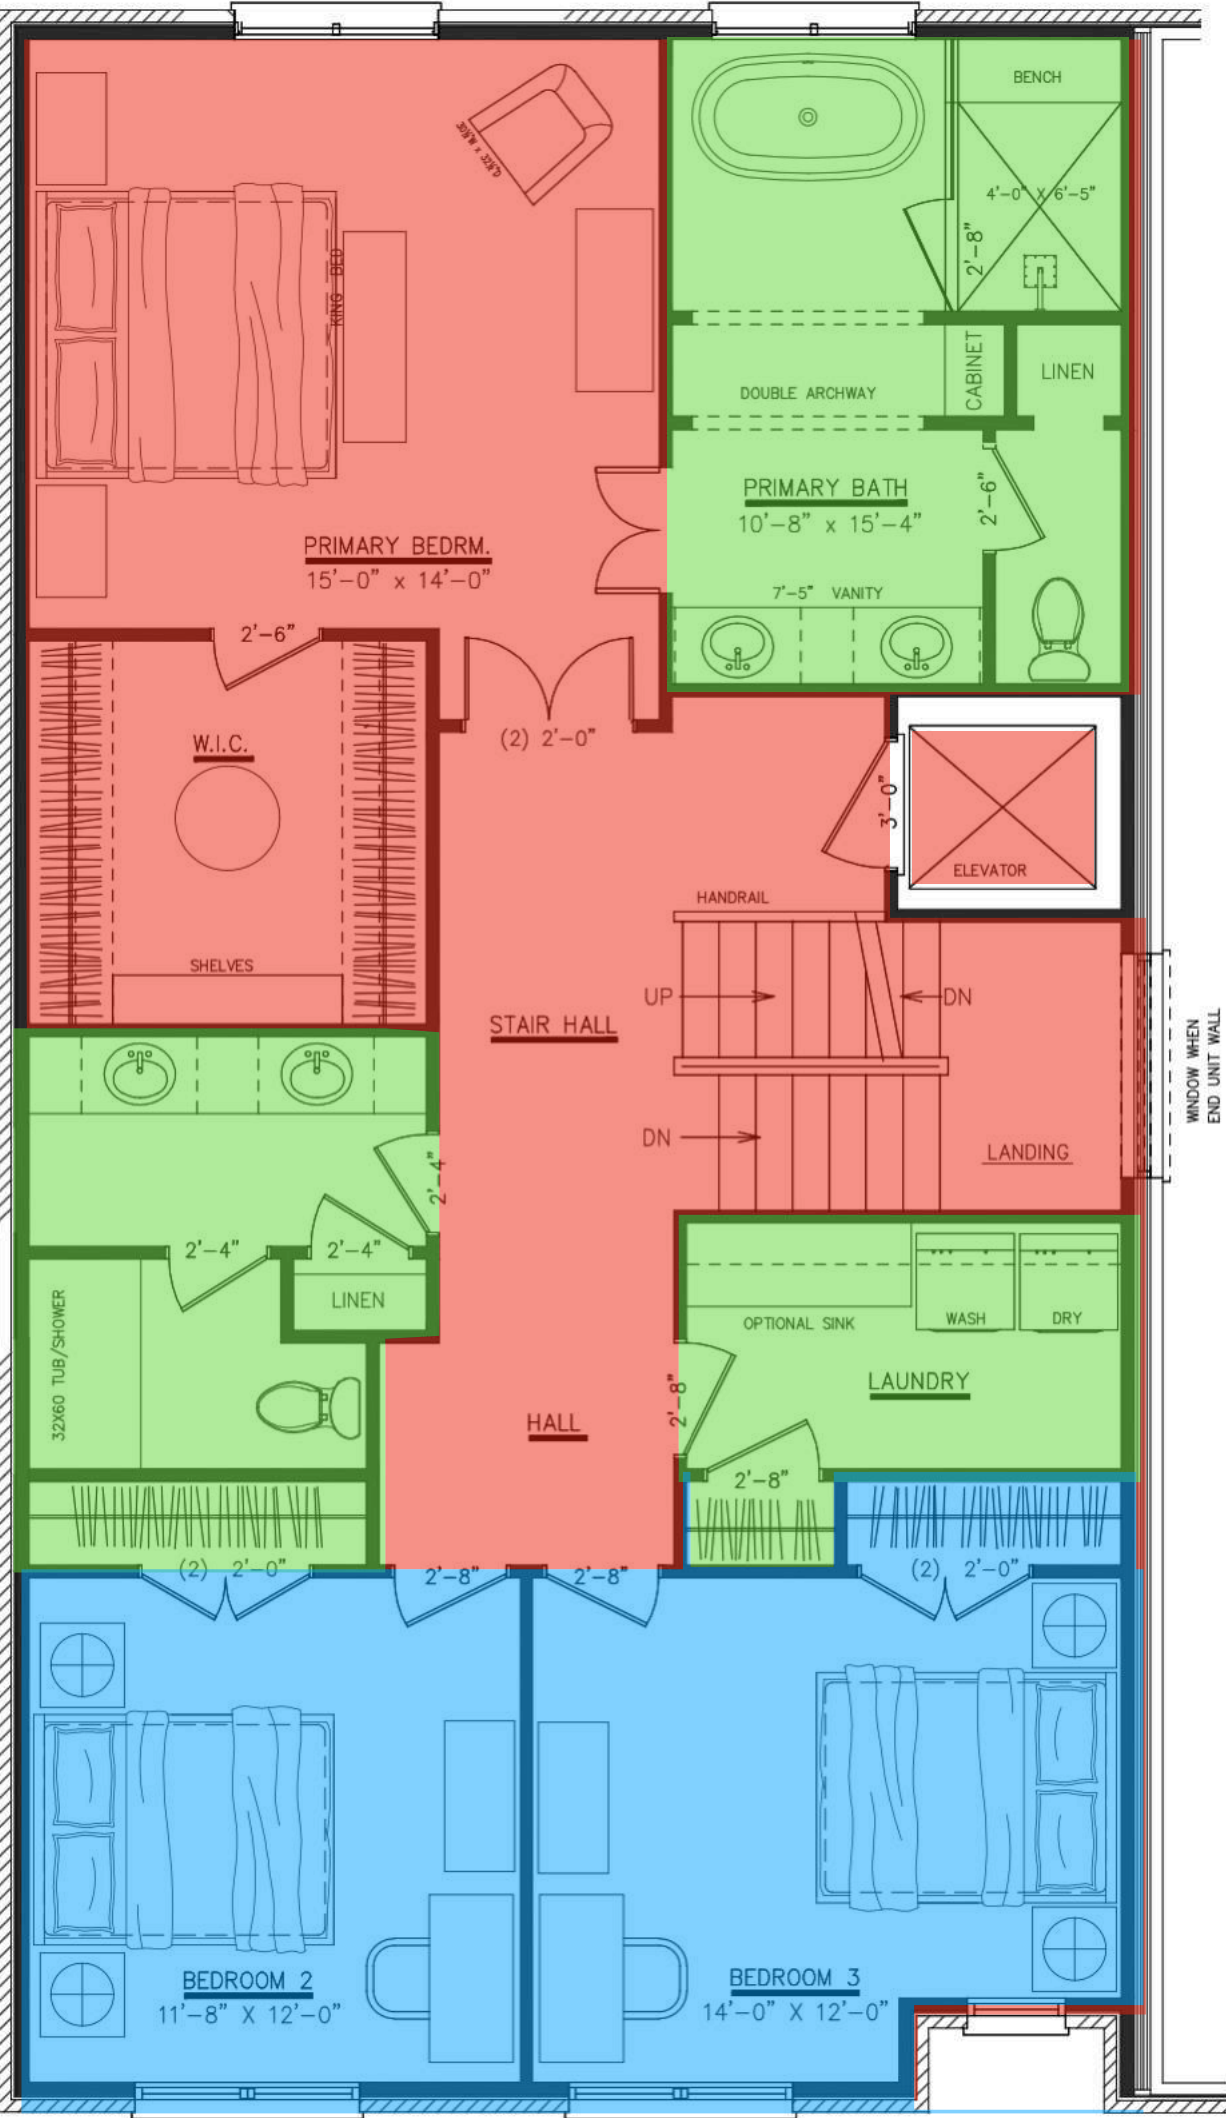

4th Floor


NOT SHOWN.
CARPET THROUGHOUT

FLOORING FINISH PLAN


Unit B (Modern)

- LVP
- HARDWOOD
- CARPET
- TILE


1st Floor

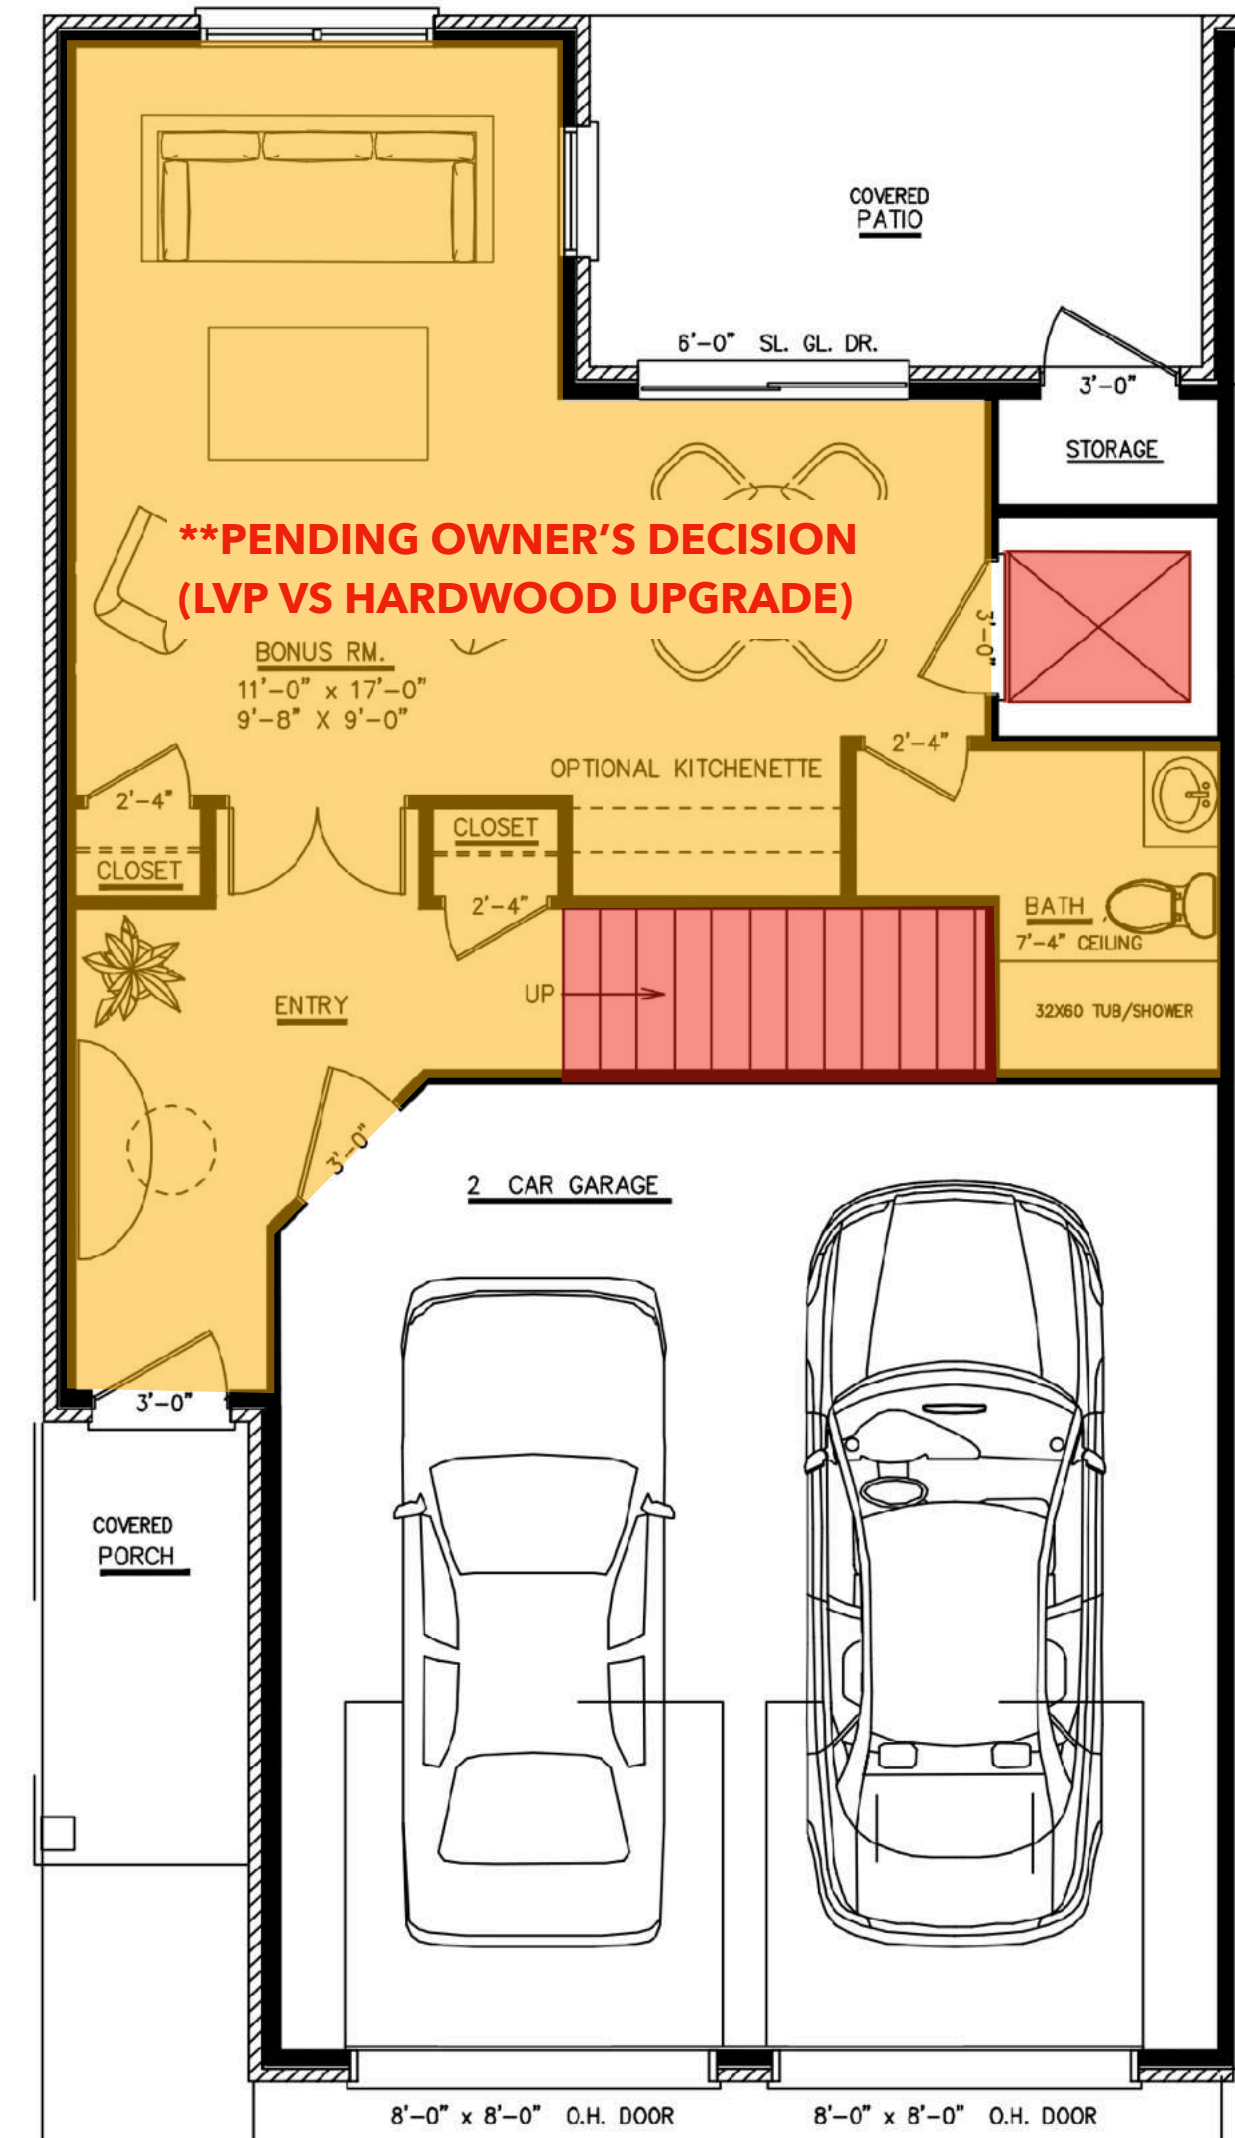

2nd Floor

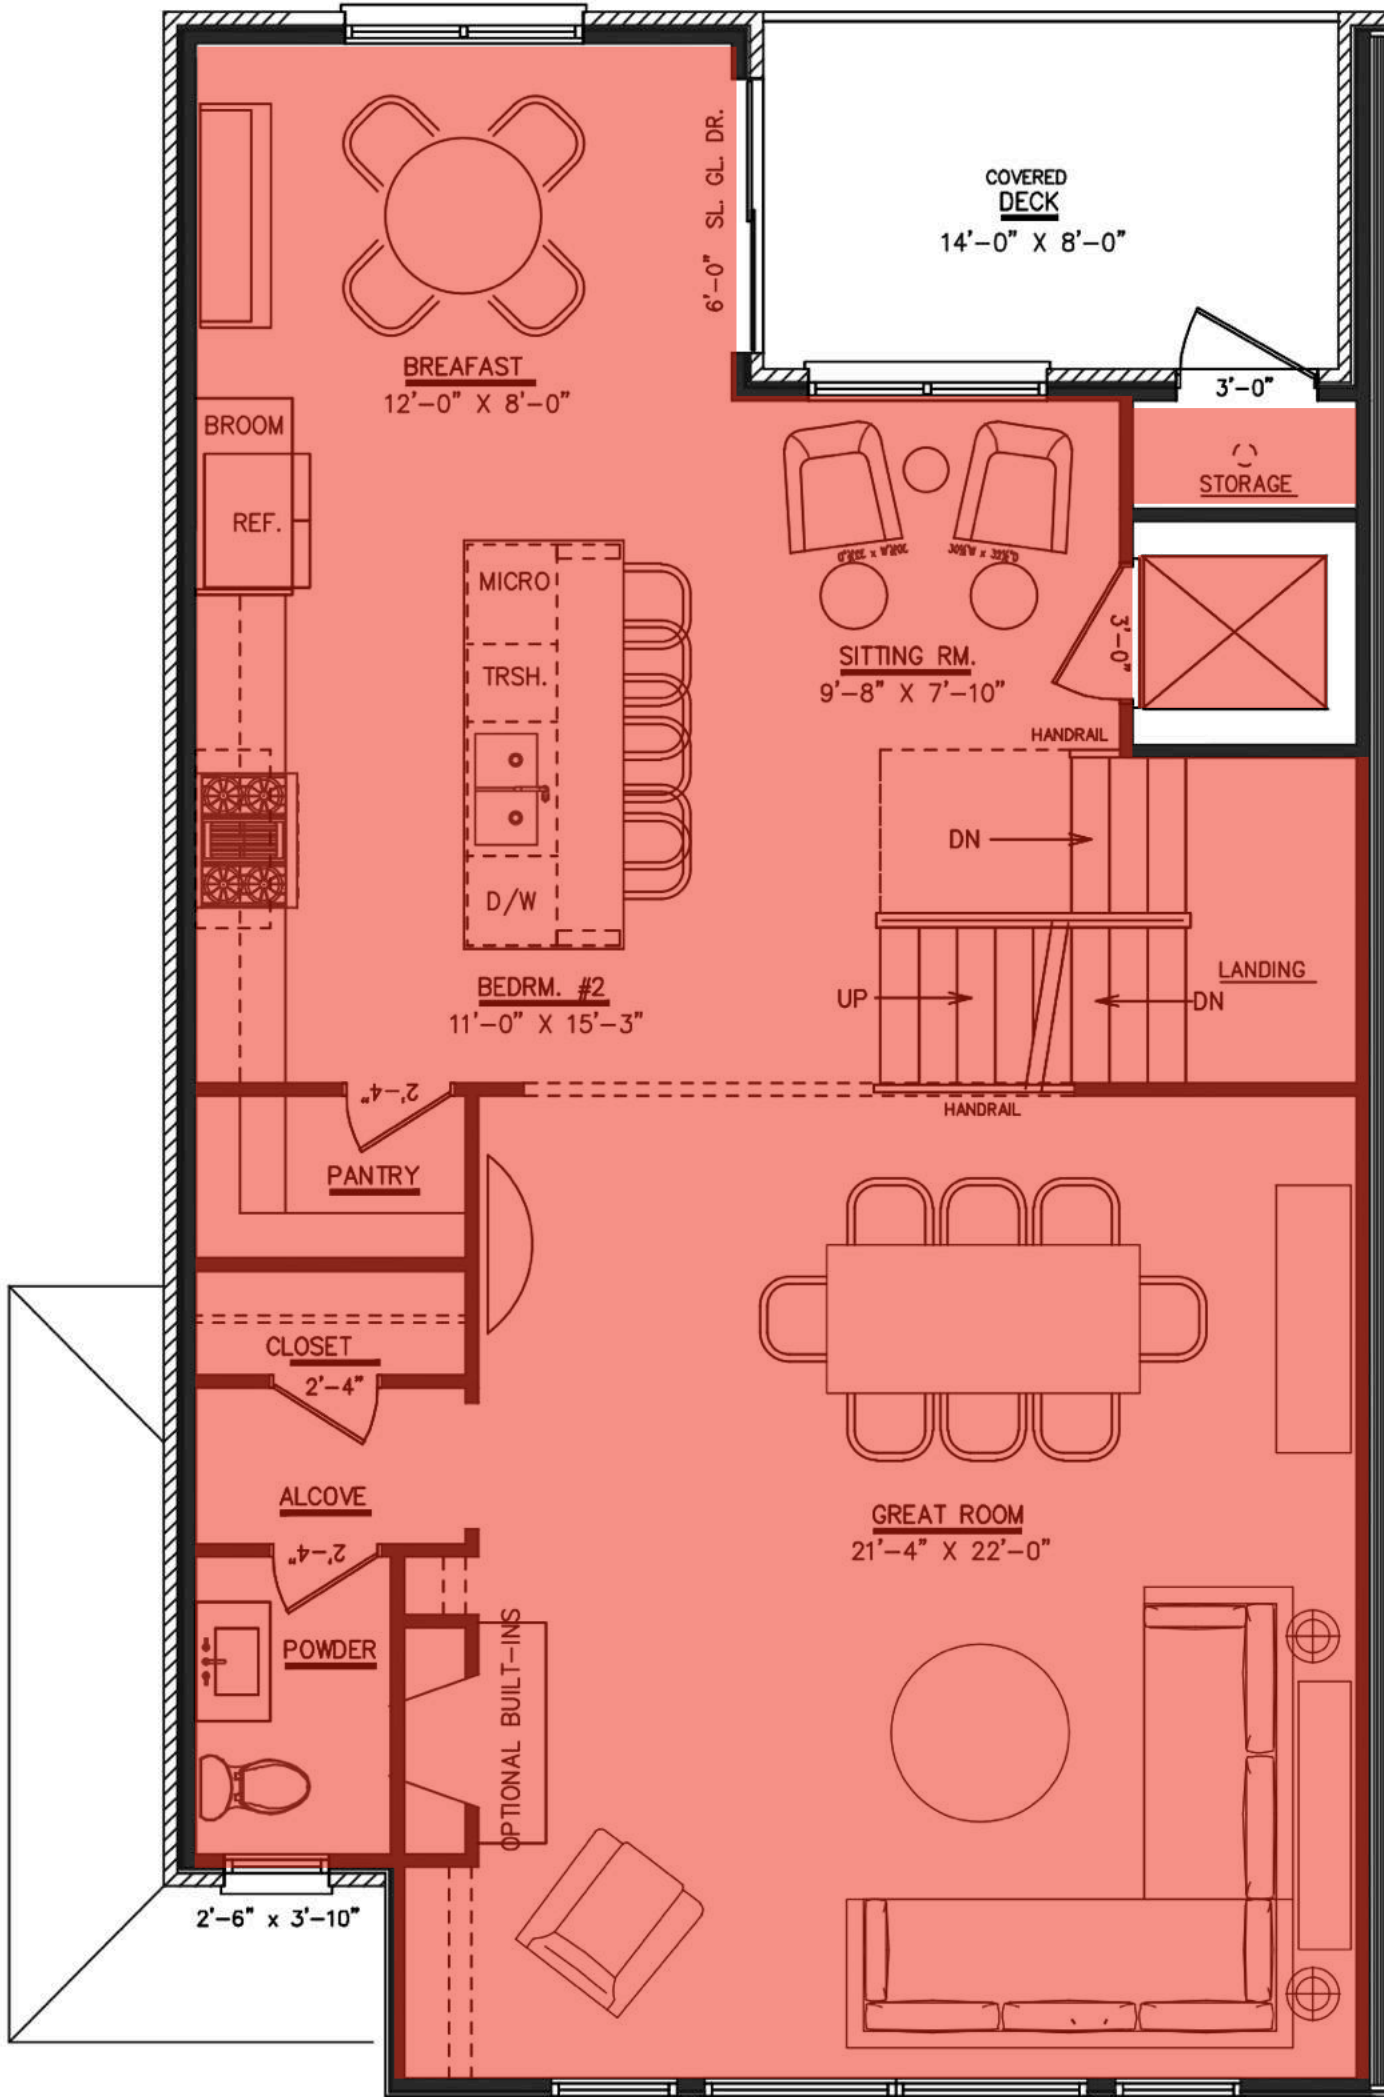

3rd Floor

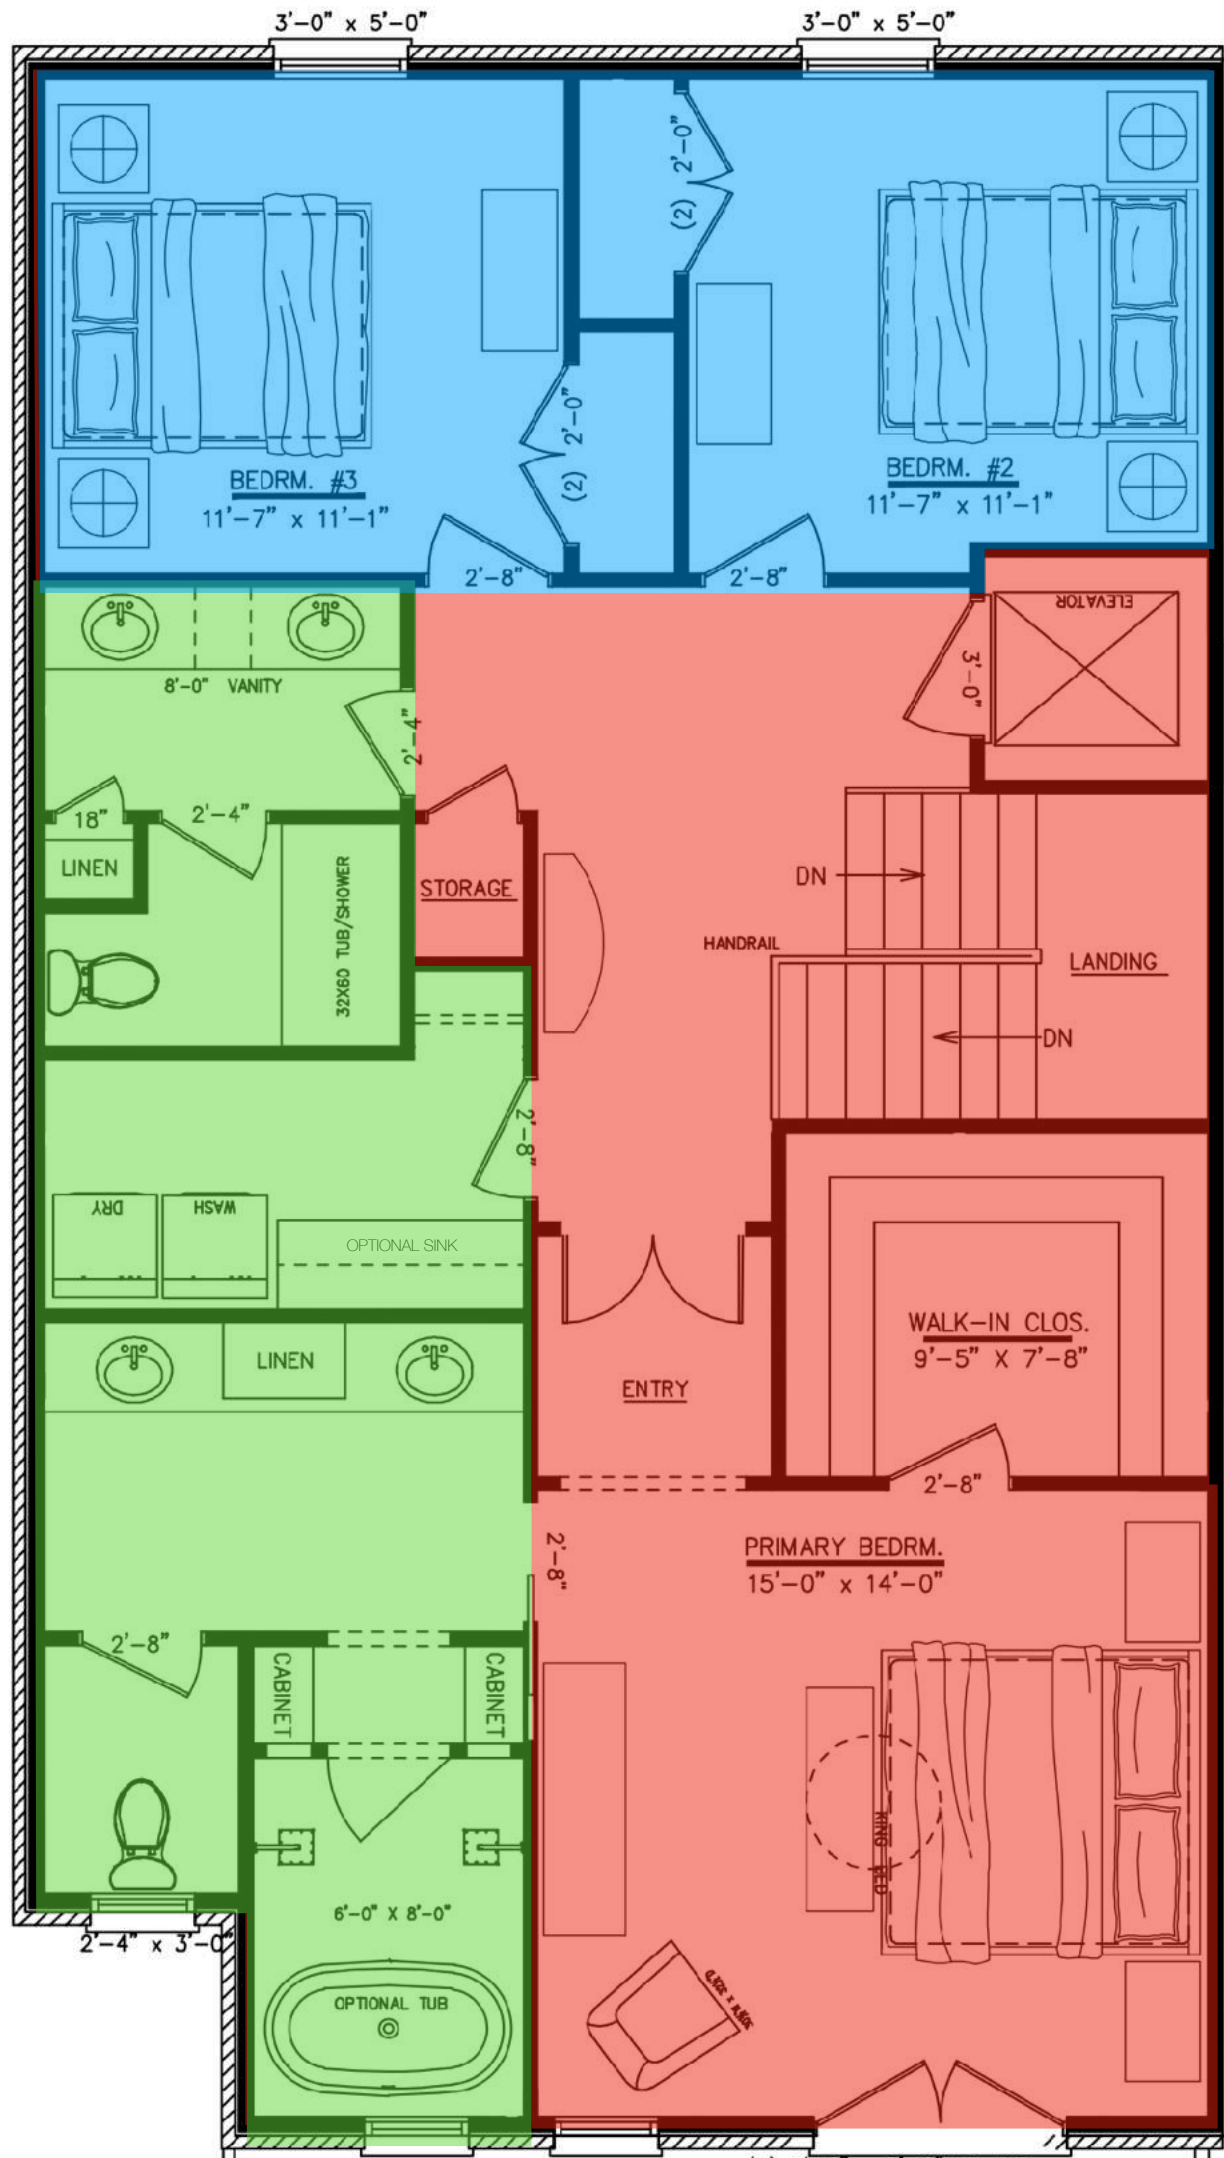

4th Floor

NOT SHOWN.

CARPET THROUGHOUT